PAVEMENT MARKING LEGEND

1. PRE PL PM TB INLAID - LINE 4" WHITE
2. PRE PL PM TB INLAID - LINE 12" YELLOW
3. PRE PL PM TB INLAID - DOUBLE LINE 4" YELLOW
4. PRE PL PM TB INLAID - LETTERS AND SYMBOLS
5. PRE PL PM TB - LINE 4" WHITE
6. PRE PL PM TB - LINE 8" WHITE
7. PRE PL PM TB - LINE 12" WHITE
8. PRE PL PM TB - LINE 24" WHITE
9. PRE PL PM TB - LINE 4" YELLOW
10. PRE PL PM TB - LINE 12" YELLOW
11. PRE PL PM TB - DOUBLE LINE 4" YELLOW
12. PRE PL PM TB - LETTERS AND SYMBOLS
13. PAINT CURB

- RAISED REFLECTIVE PAVEMENT MARKERS (TWO-WAY AMBER)
- RAISED REFLECTIVE PAVEMENT MARKERS (ONE-WAY CRYSTAL)
- RAISED REFLECTIVE PAVEMENT MARKERS (ONE-WAY AMBER)
- PRISMATIC CURB REFLECTOR

NOTE:
PREFORMED PLASTIC PAVEMENT MARKING IS TO BE "TYPE B" WITH "GROOVING FOR RECESSED PAVEMENT MARKING" ON PCC SURFACE.

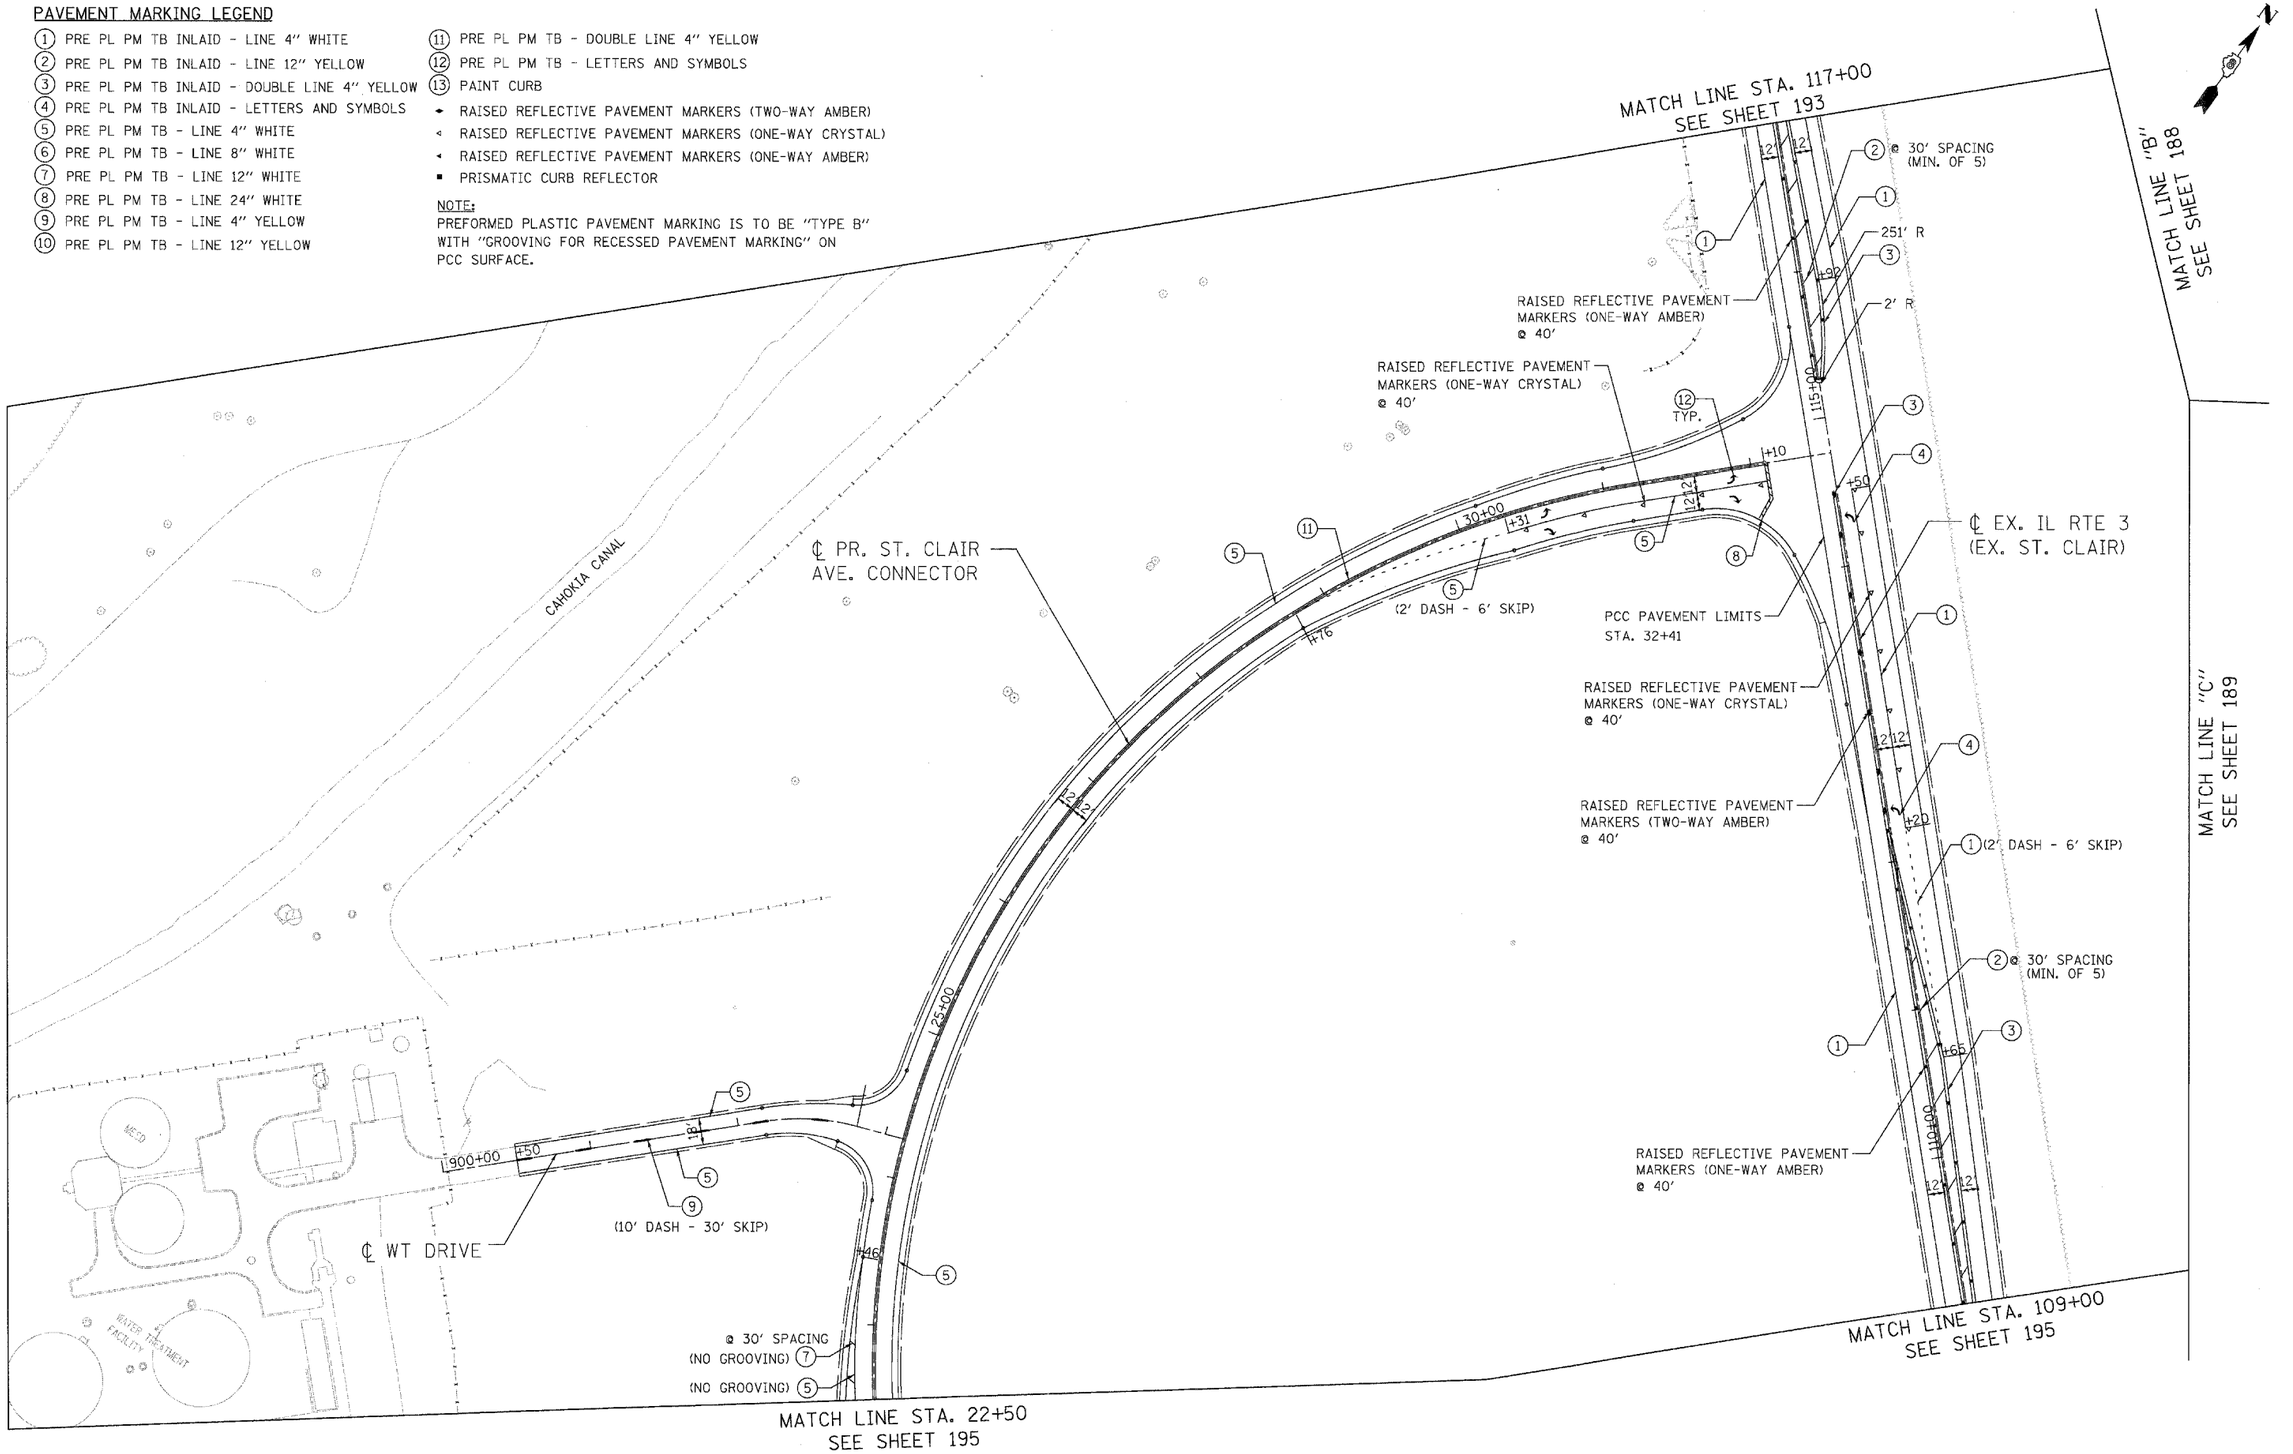

LIN ENGINEERING,LTD. Consulting Engineers Chatham, Illinois Westmont, Illinois	USER NAME = Plotted by Scott Wilkinson	DESIGNED - AS	REVISED -
		DRAWN - AS	REVISED -
	PLOT SCALE = 50.0000 ' / IN.	CHECKED - ST	REVISED -
	PLOT DATE = 10/17/2011	DATE - 10/21/11	REVISED -

STATE OF ILLINOIS
DEPARTMENT OF TRANSPORTATION
PROPOSED RELOCATED ILLINOIS ROUTE 3 INTERCHANGE

PR. ST. CLAIR AVE. CONNECTOR AND EX. IL RTE. 3 (ST. CLAIR AVE.)
PAVEMENT MARKING PLANS
STA. 109+00 TO STA. 117+00

SCALE: 1"=50' | SHEET NO. 7 OF 8 SHEETS | STA. | TO STA.

F.A.P. RTE.	SECTION	COUNTY	TOTAL SHEETS	SHEET NO.
998	82-2-1K	ST. CLAIR	353	194
		CONTRACT NO. 76E06		
FED. ROAD DIST. NO.	ILLINOIS	FED. AID PROJECT		

8888prf_list_name8888 8888plot_time8888 $$User$$ 88888888888888888888dgn_name88888888888888888888888888888888888888