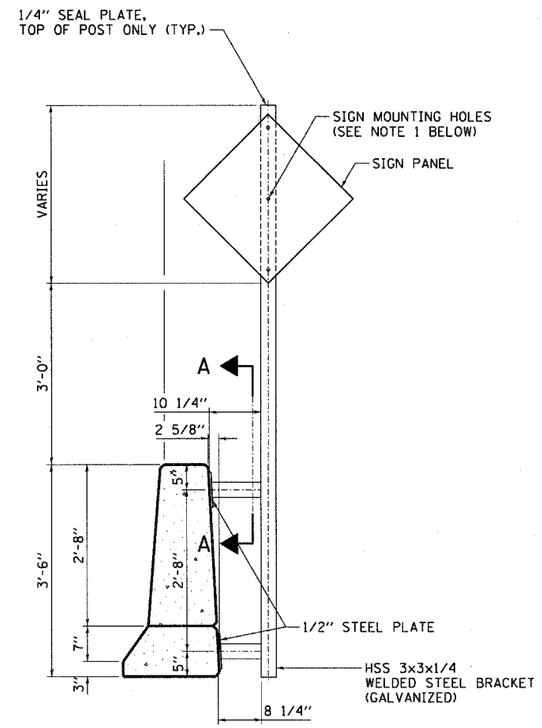

SIGN SUPPORT ATTACHED TO PARAPET

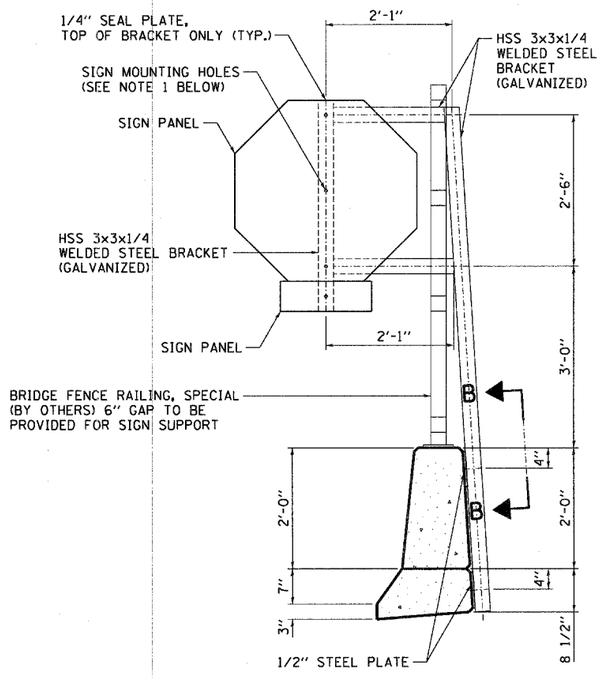

STA. 1683+27 LT (RELOCATED IL ROUTE 3)
LOOKING WEST

STOP SIGN SUPPORT ATTACHED TO PARAPET BETWEEN FENCE POSTS

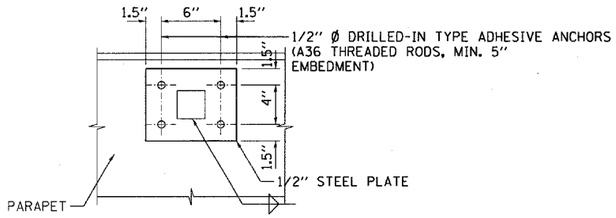

SECTION A-A

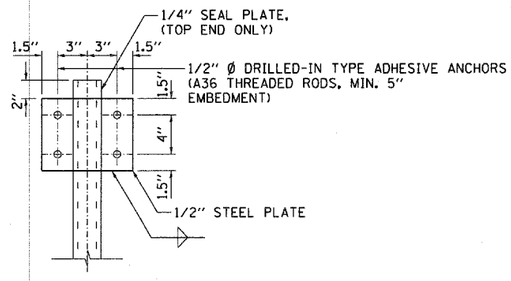

SECTION B-B

NOTE:
1. COORDINATE SIZE AND LOCATION OF SIGN MOUNTING HOLES WITH SIGN PANEL DETAILS (TYP.)

2. ALL SIGN SUPPORT CONFIGURATIONS PER THIS DETAIL SHALL BE PAID FOR AS SIGN SUPPORT SPECIAL.

..\DSCONN-11-BORDERLOGN
11-04-2011, 16:58:45 BONDHUJO \\FS-0244\JAM\VAULT\D-TRANS.07\2202\20858-201\CIVIL\CADD\99 ALL CONTRACTS\CONN\SHEETS CONTRACT 11\DSCONN-11-SHT-SIGNSLOCN

FILE NAME = $FILE$	USER NAME = $USER$	DESIGNED - JB	REVISED -	STATE OF ILLINOIS DEPARTMENT OF TRANSPORTATION	PARAPET MOUNTED SIGN DETAIL
TENG & ASSOCIATES, INC. ENGINEERS/ARCHITECTS/PLANNERS CHICAGO, ILLINOIS		DRAWN - JFS	REVISED -	PROPOSED RELOCATED IL ROUTE 3 INTERCHANGE	
	PLOT SCALE = $SCALE$	CHECKED - ACL	REVISED -		SCALE: N.T.S. SHEET NO. OF SHEETS STA. TO STA.
	PLOT DATE = $DATE$	DATE - 10/21/11	REVISED -		

F.A.P. RTE.	SECTION	COUNTY	TOTAL SHEETS	SHEET NO.
998	82-2-1K	ST. CLAIR	353	217
		CONTRACT NO. 76E06		
FED. ROAD DIST. NO.	ILLINOIS	FED. AID PROJECT		