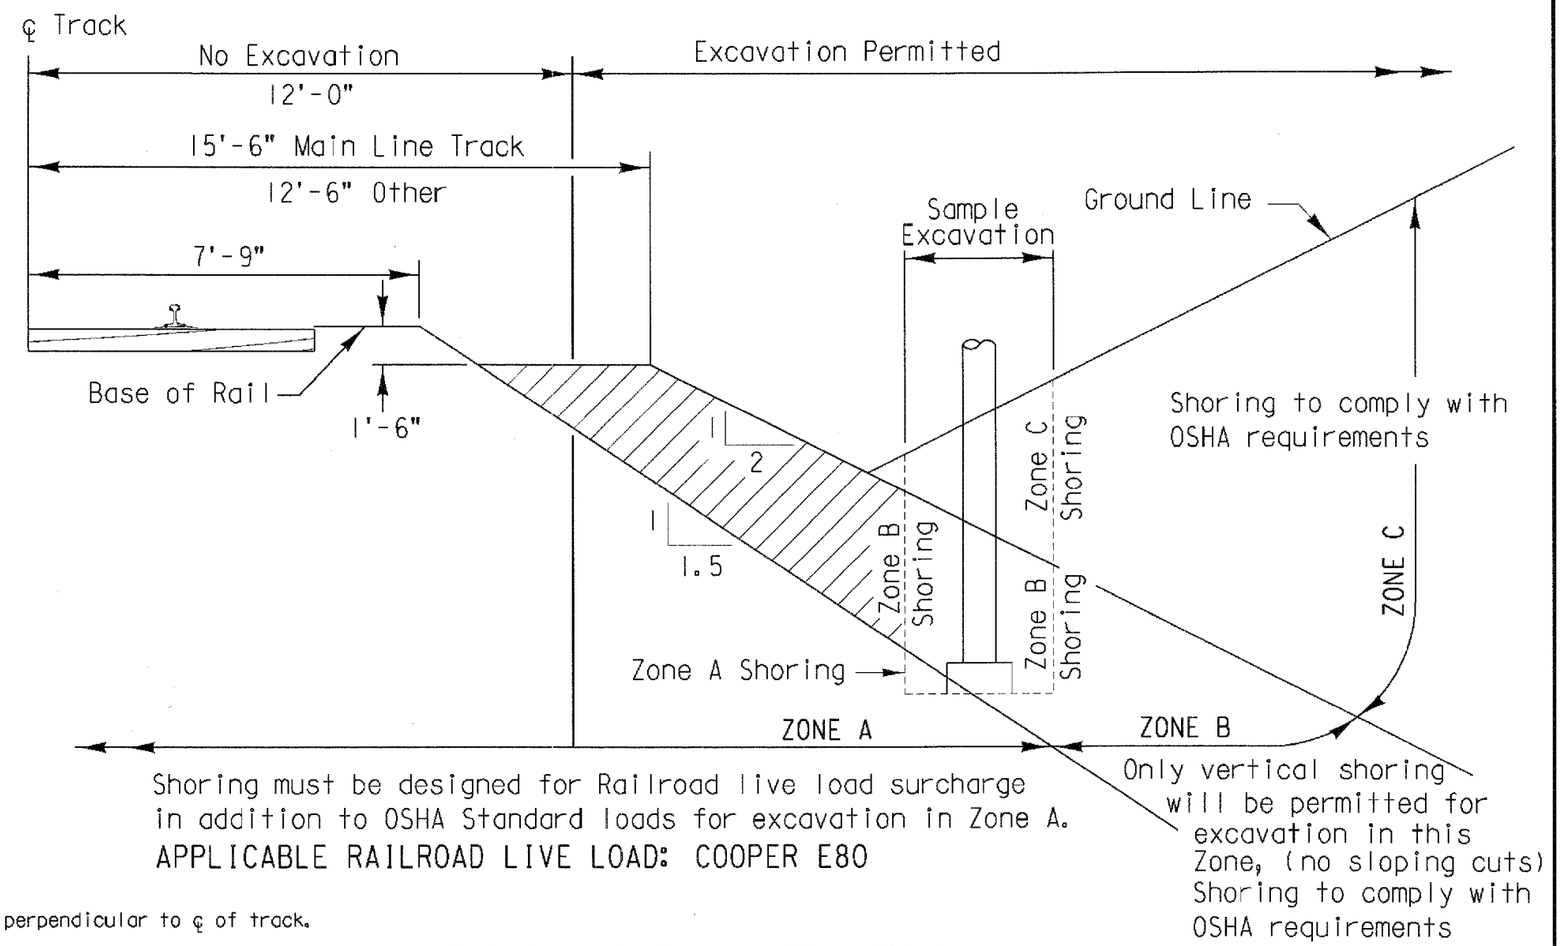

Shoring must be designed for Railroad live load surcharge in addition to OSHA Standard loads for excavation in Zone A.
APPLICABLE RAILROAD LIVE LOAD: COOPER E80

GENERAL NOTES:

All dimensions are measured perpendicular to ℄ of track.

Prior to commencing any work, the contractor shall submit for approval by the Railroad detailed plans indicating the nature and extent of the track protection shoring proposed. The contractor shall install the temporary shoring system per the approved plans. Design of the temporary shoring system to comply with **GUIDELINES FOR TEMPORARY SHORING.**

For excavations which encroach into zone A or B, shoring plans shall be accompanied by design calculations. Plans and calculations must be signed and stamped by a Professional Engineer registered in the state where the work will be performed.

GENERAL EXCAVATION ZONES

SCALE: (NOT TO SCALE)

REVISIONS		
DATE	LTR.	DESCRIPTION
5/03	1	FORMERLY UPRR C.E. 106613
/		
/		
/		
/		
/		

DESIGN BY: PGP | DRAWN BY: JFS | CHECKED BY: AA

APPROVED:

K.H. Jennison
BNSF - ASSISTANT DIRECTOR STRUCTURES DESIGN

George J. Mayer 8-1-04
UPRR - MGR SPECIAL PROJECTS STRUCTURES DESIGN

BURLINGTON NORTHERN SANTA FE RAILWAY — BRIDGE STANDARDS — UNION PACIFIC

GENERAL SHORING REQUIREMENTS

FILE OWNER: UPRR | DATE: 5-6-03
PLAN NO.: 710000 1 | SHEET 1 OF 1

PLOTTED: $$$$DATE$$$ $TIME

FOR INFORMATION ONLY

FILE NAME = $FILEL$	USER NAME = $USER$	DESIGNED - JB	REVISED -
		DRAWN - JFS	REVISED -
	PLOT SCALE = $SCALE$	CHECKED - ACL	REVISED -
	PLOT DATE = $DATE$	DATE - 10/21/11	REVISED -

TENG & ASSOCIATES, INC. ENGINEERS/ARCHITECTS/PLANNERS CHICAGO, ILLINOIS

STATE OF ILLINOIS
DEPARTMENT OF TRANSPORTATION
PROPOSED RELOCATED IL ROUTE 3 INTERCHANGE

GENERAL SHORING REQUIREMENTS ADJACENT TO RAILROAD

SCALE: N.T.S. | SHEET NO. OF SHEETS | STA. TO STA.

F.A.P. RTE.	SECTION	COUNTY	TOTAL SHEETS	SHEET NO.
998	82-2-1K	ST. CLAIR	353	229
		CONTRACT NO. 76E06		

FED. ROAD DIST. NO. | ILLINOIS | FED. AID PROJECT

\\DBCDN-11-BORDER.DGN 10:19:2011, 15:26:47 BONDHUJO \\FS-0014\DM\VOLT.D-TRANS.07\2222\28868-001\CIVIL\CAD\99 ALL CONTRACTS\CDNN\SHEETS CONTRACT 11\DBCDNN-11-SHT-PYTDETAIL2.DGN