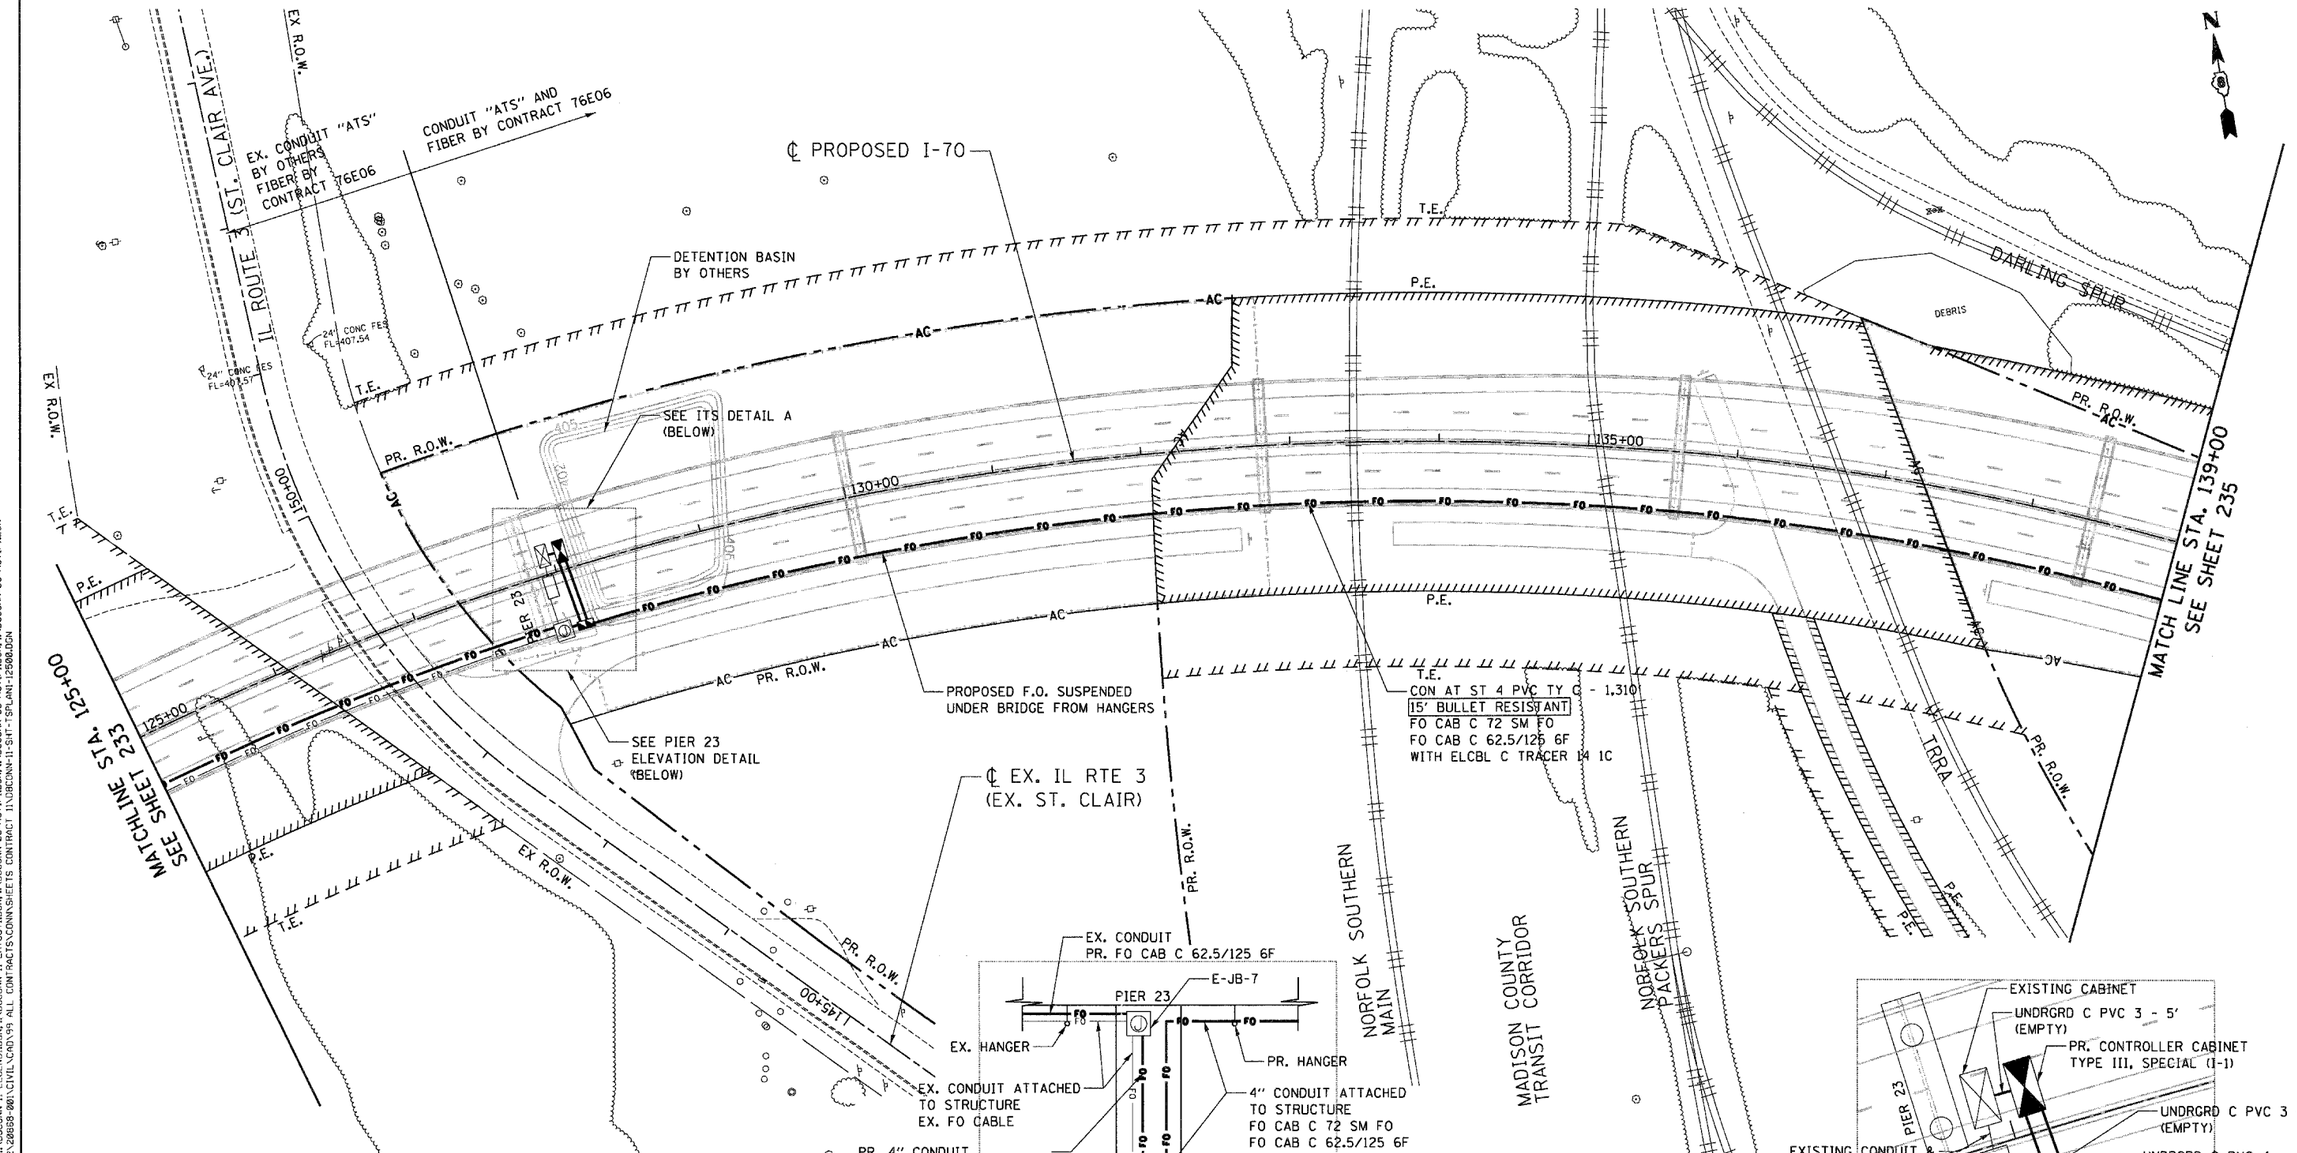

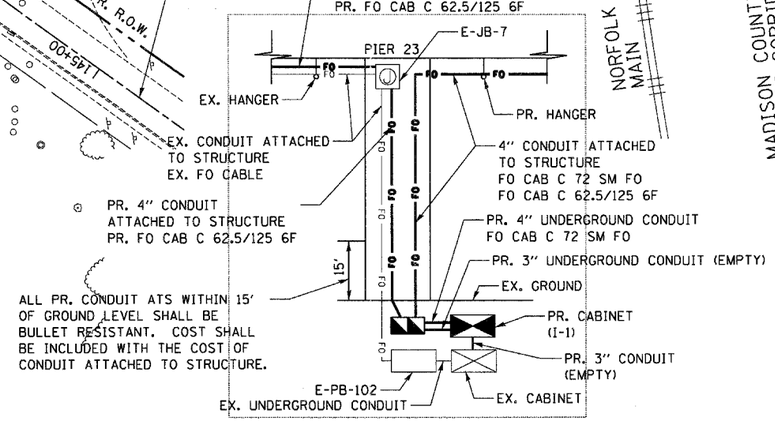

PIER 23 ELEVATION DETAIL

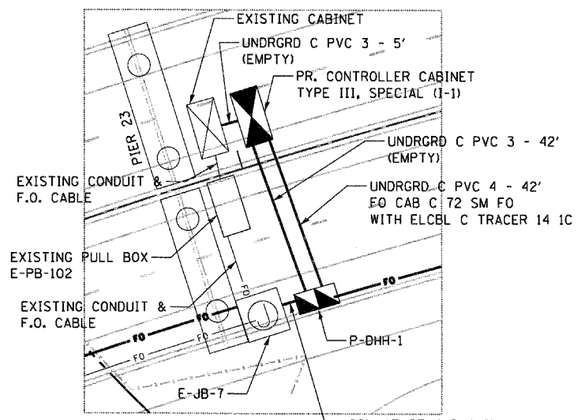

ITS DETAIL A

LEGEND

- PTZ — POLE MOUNTED CCTV CAMERA SYSTEM
- HANDHOLE
- DOUBLE HANDHOLE
- M — RADAR VEHICLE DETECTING SYSTEM
- CONTROLLER CABINET
- —FO— FIBER OPTIC CABLE IN CONDUIT. (CONDUIT TYPE SPECIFIED PER PLAN)
- JUNCTION BOX
- PULL BOX
- P — SERVICE INSTALLATION, TYPE A

ATS = ATTACHED TO STRUCTURE

FILE NAME = $FILEL$	USER NAME = $USER$	DESIGNED - KRR	REVISED -
		DRAWN - JB	REVISED -
	PLOT SCALE = $SCALE$	CHECKED - KRR	REVISED -
TENG TENG & ASSOCIATES, INC. ENGINEERS/ARCHITECTS/PLANNERS CHICAGO, ILLINOIS	PLOT DATE = $DATE$	DATE - 10/21/11	REVISED -

STATE OF ILLINOIS
DEPARTMENT OF TRANSPORTATION
PROPOSED RELOCATED IL ROUTE 3 INTERCHANGE

PROPOSED I-70
ITS PLAN
STA. 125+00 TO STA. 139+00

SCALE: 1"=50' | SHEET NO. 2 OF 10 SHEETS | STA. | TO STA.

F.A.P. RTE.	SECTION	COUNTY	TOTAL SHEETS	SHEET NO.
998	82-2-1K	ST. CLAIR	353	234
		CONTRACT NO. 76E06		
FED. ROAD DIST. NO.	ILLINOIS	FED. AID PROJECT		

\DBCONN-99-MOTIFLDGN,-\DBCONN-11-BORDERLDGN,-\DBCONN-11-MOTIFLDGN,-\DBCONN-11-LEGENDLDGN,-\DBCONN-11-LAYOUTLDGN,-\DBCONN-05-MOTIFLDGN,-\DBCONN-08-MOTIFLDGN
10-19-2011, 15:28:00 BONDHUJO \\FS-0044\VOL1\VAULT\D_TRANS.97\22822\208958-001\CIVIL\CADD\99 ALL CONTRACTS\CONN\SHEETS CONTRACT 11\DBCONN-11-SHT-TSPLAN1-12500.DGN