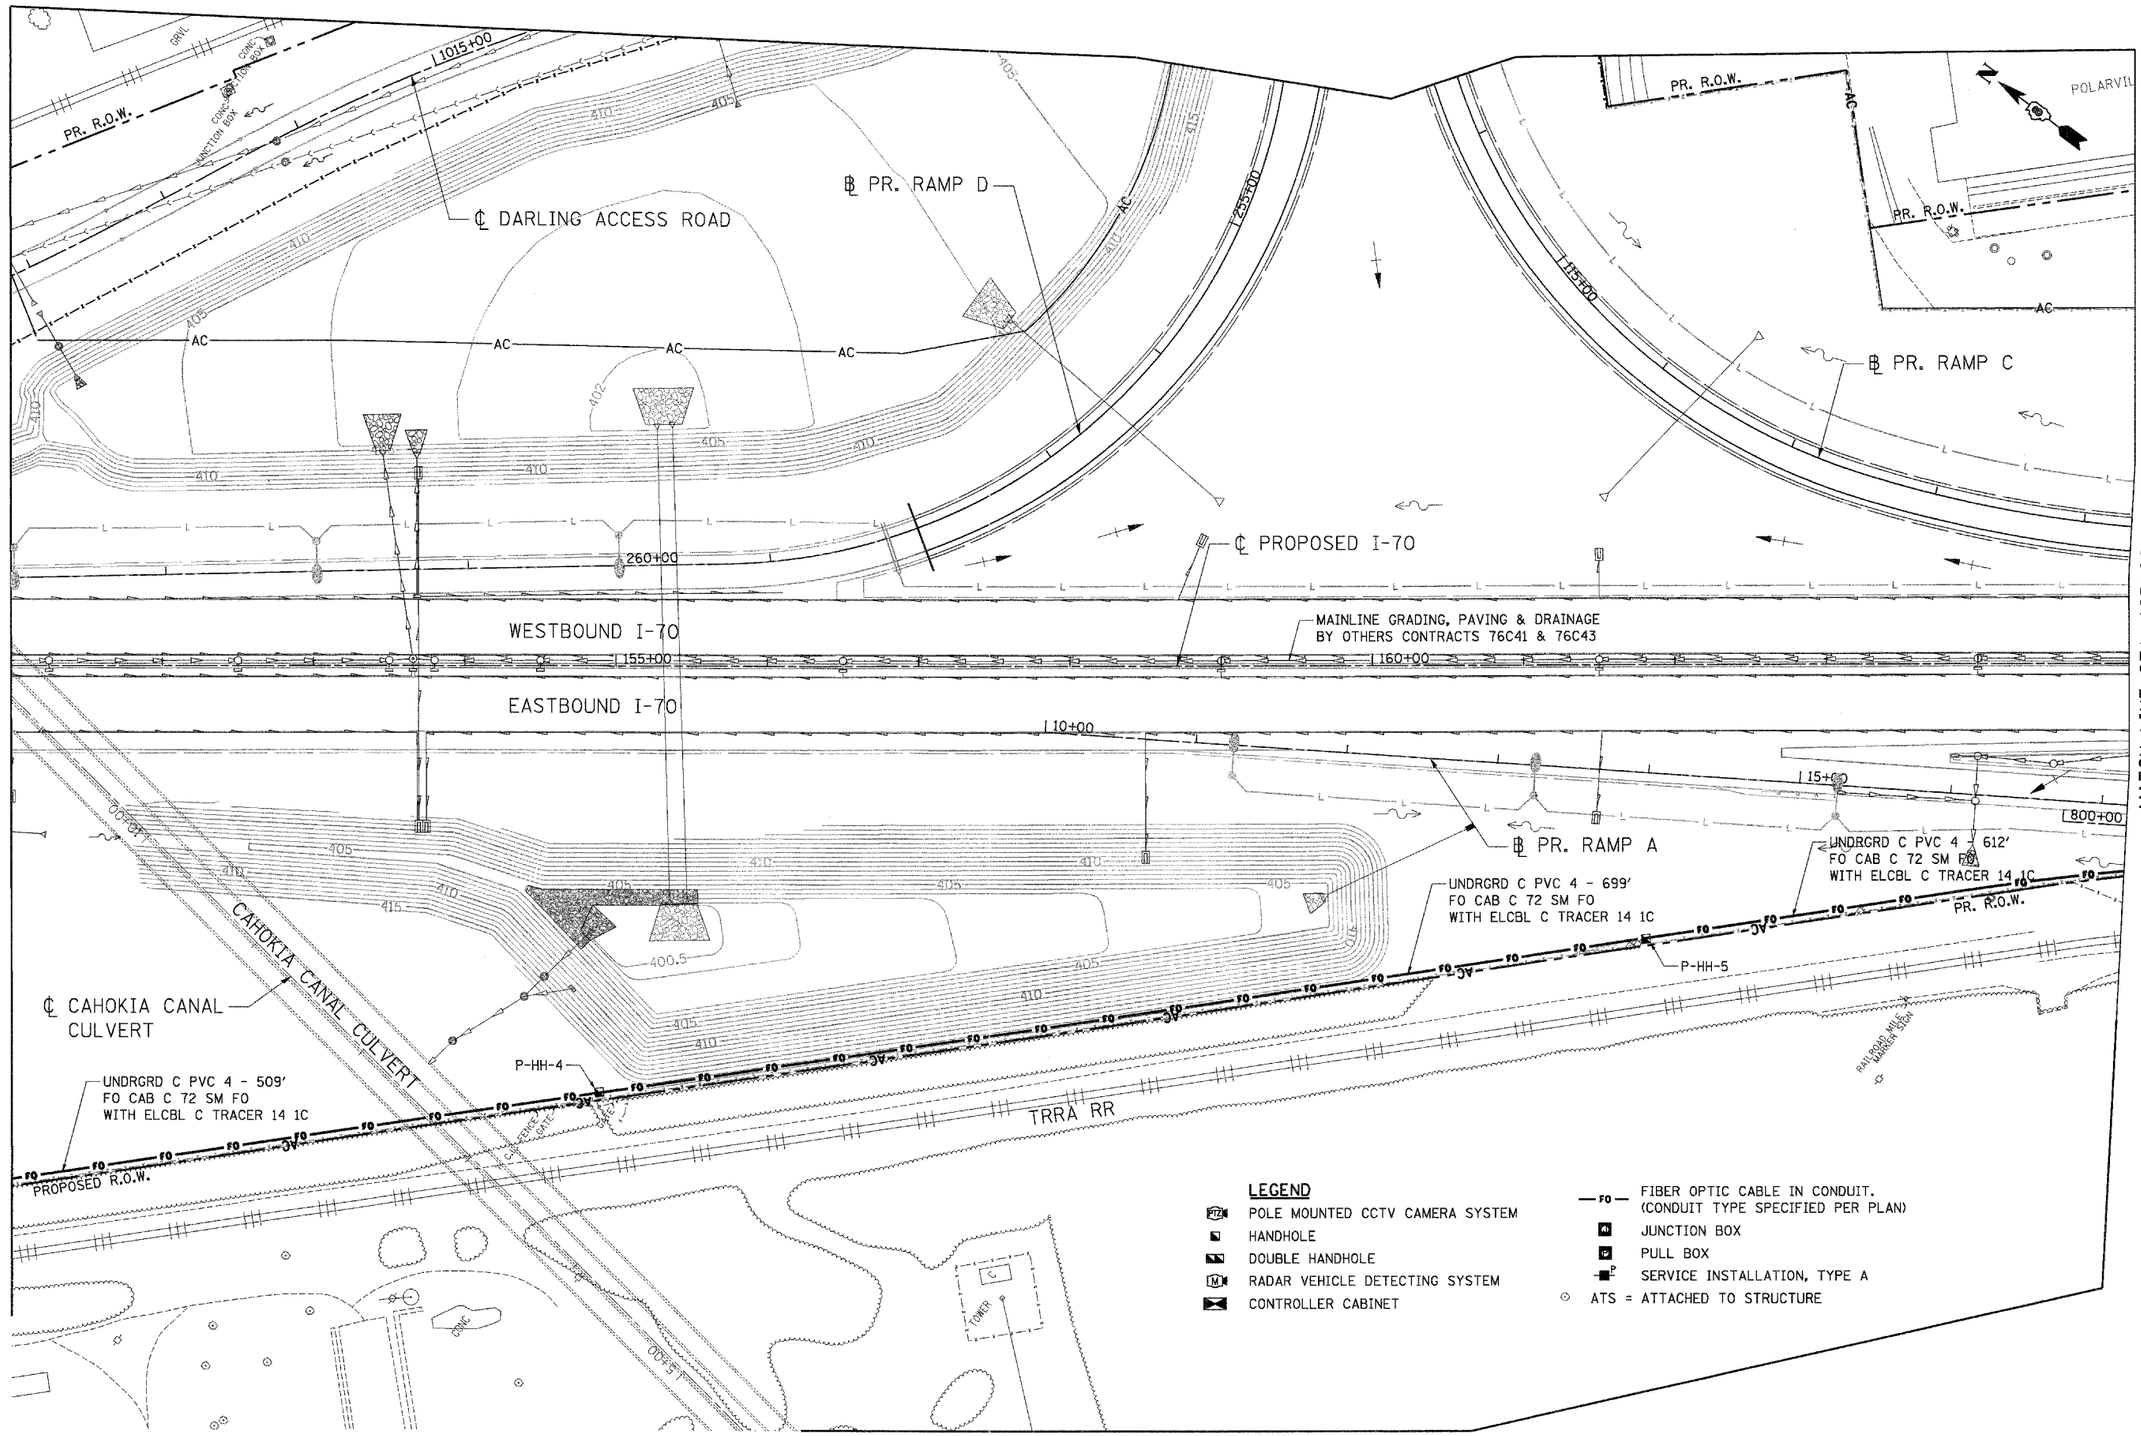

FILE NAME = $FILE$	USER NAME = $USER$	DESIGNED - KRR	REVISED -
		DRAWN - JB	REVISED -
	PLOT SCALE = $SCALE$	CHECKED - KRR	REVISED -
TENG TENG & ASSOCIATES, INC. ENGINEERS/ARCHITECTS/PLANNERS CHICAGO, ILLINOIS	PLOT DATE = $DATE$	DATE - 10/21/11	REVISED -

STATE OF ILLINOIS
DEPARTMENT OF TRANSPORTATION
PROPOSED RELOCATED IL ROUTE 3 INTERCHANGE

PROPOSED I-70
ITS PLAN
STA. 151+00 TO STA. 165+00

SCALE: 1"=50' | SHEET NO. 4 OF 10 SHEETS | STA. | TO STA.

F.A.P. RTE.	SECTION	COUNTY	TOTAL SHEETS	SHEET NO.
998	82-2-1K	ST. CLAIR	353	236
		CONTRACT NO. 76E06		
FED. ROAD DIST. NO.	ILLINOIS	FED. AID PROJECT		

..\DBCONN-99-MOTIF.DGN ..\DBCONN-11-BORDER.DGN ..\DBCONN-11-MOTIF.DGN ..\DBCONN-11-LEGEND.DGN ..\DBCONN-11-LAYOUT.DGN ..\DBCONN-99-MOTIF.DGN ..\DBCONN-11-SHT-TSPLAN1-FI5120.DGN
12-16-2011, 14:09:35 BGRENLUD \\FS-8044\JAN\WHAL13-1\TRANS.87\2282\228868 #87\CIVIL\CAN\99 ALL CONTRACTS\CONN\SHEETS CONTRACT 1\DBCONN-11-SHT-TSPLAN1-FI5120.DGN