LEGEND

- POLE MOUNTED CCTV CAMERA SYSTEM
- HANDHOLE
- DOUBLE HANDHOLE
- RADAR VEHICLE DETECTING SYSTEM
- CONTROLLER CABINET
- —FO— FIBER OPTIC CABLE IN CONDUIT. (CONDUIT TYPE SPECIFIED PER PLAN)
- JUNCTION BOX
- PULL BOX
- SERVICE INSTALLATION, TYPE A

ATS = ATTACHED TO STRUCTURE

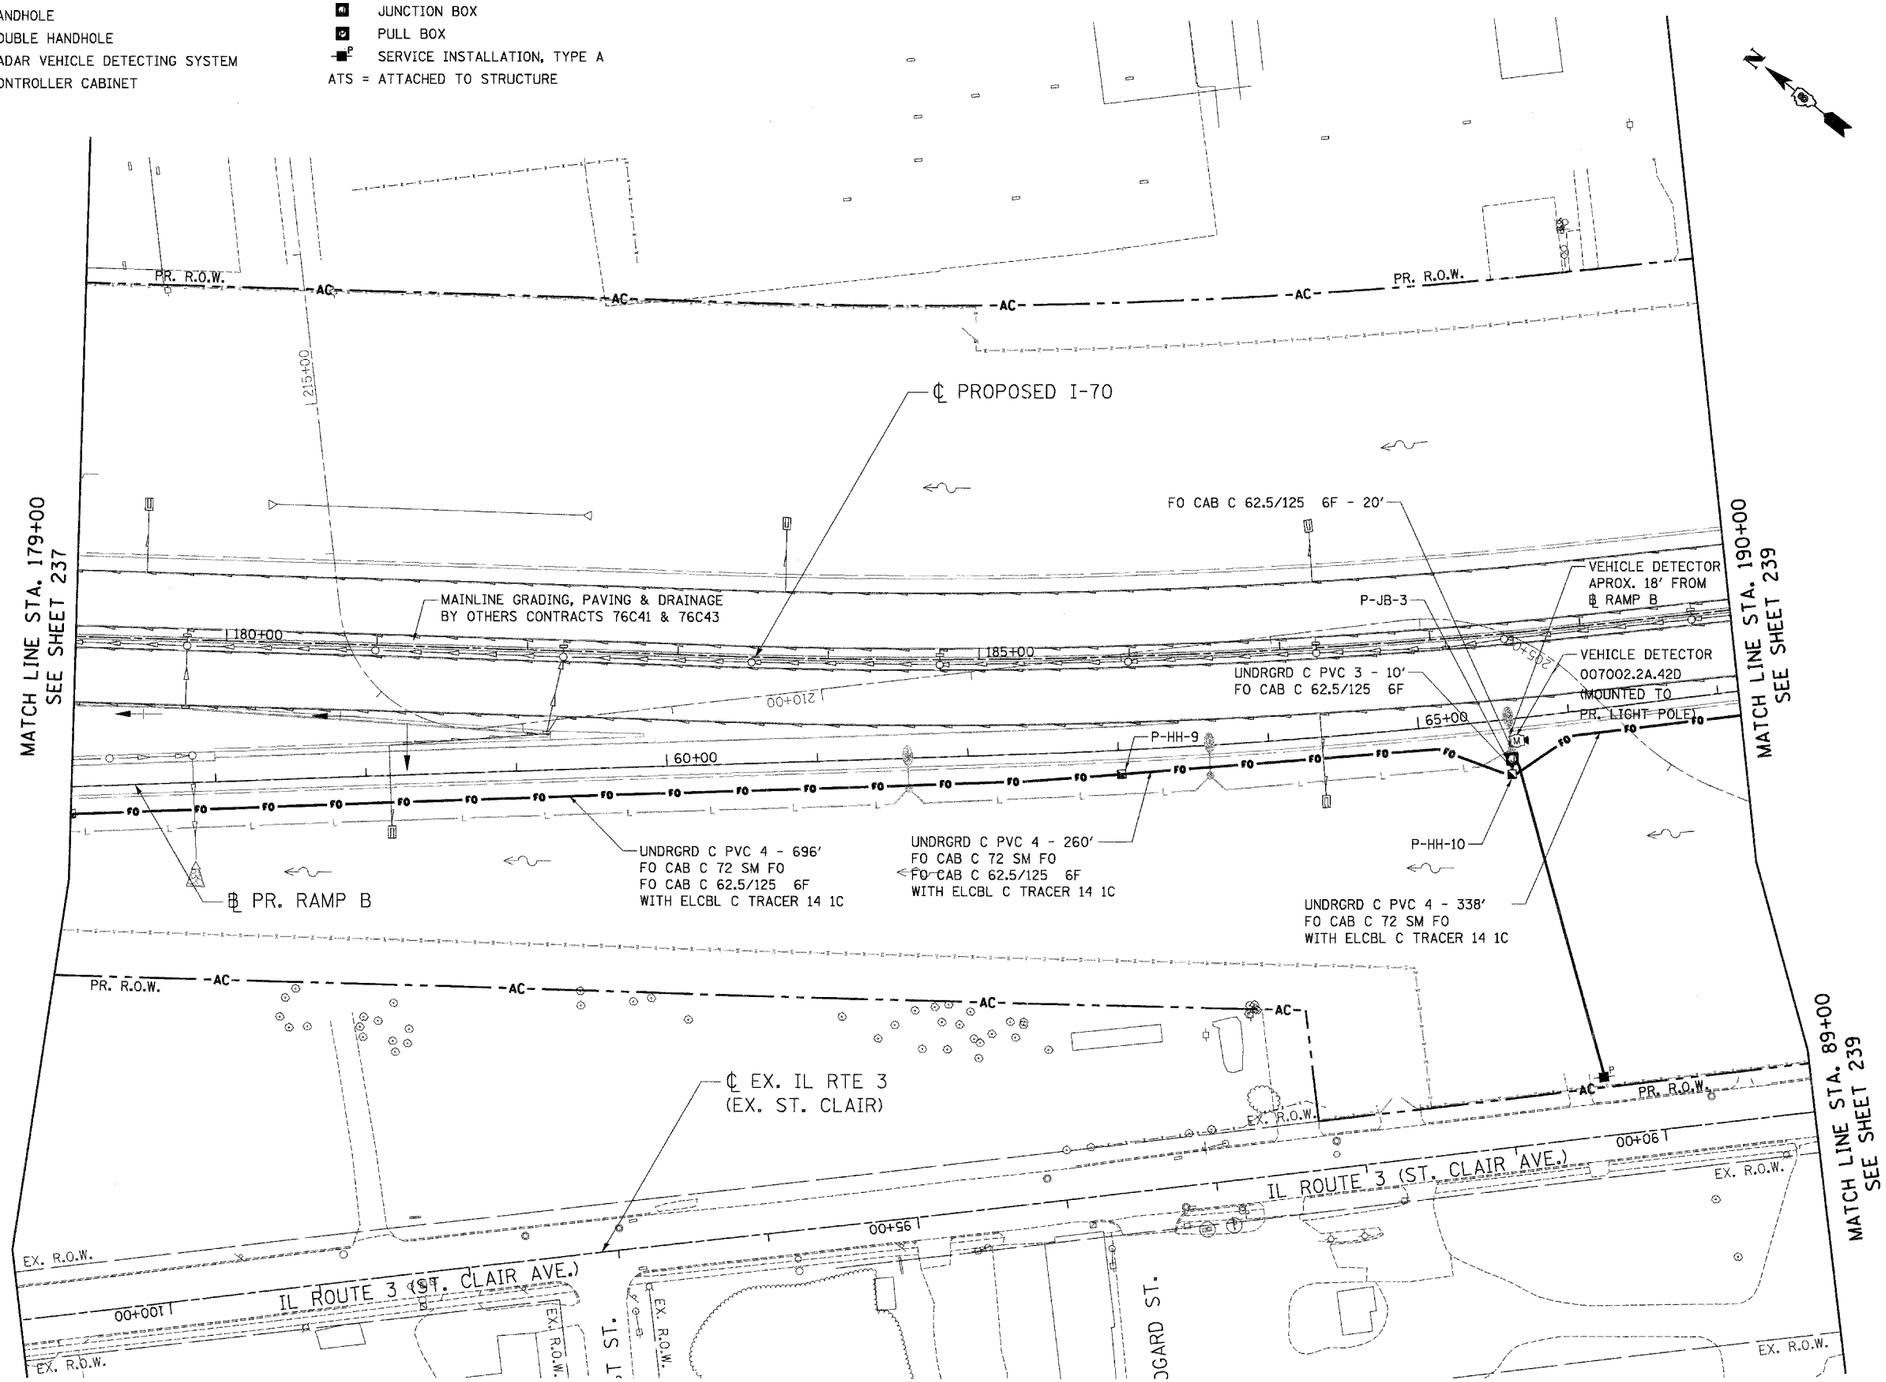

..\DBCONN-99-MOTIF.LOG,..\DBCONN-11-BORDER.LOG,..\DBCONN-11-MOTIF.LOG,..\DBCONN-11-LEGEND.LOG,..\DBCONN-11-LAYOUT.LOG,..\DBCONN-05-MOTIF.LOG,..\DBCONN-06-MOTIF.LOG,..\DBCONN-08-DRAINE.DGN
12-16-2011, 14:09:20 BONDHUJO \\FS-0044\AM\VAULT.D-TRANS.07\2202\29568-001\CIVIL\CAD\99 ALL CONTRACTS\CONN\SHEETS CONTRACT 11\DBCONN-11-SHT-TSPLAN1-17402A.DGN

FILE NAME = $FILE$	USER NAME = $USER$	DESIGNED - KRR	REVISED -
		DRAWN - JB	REVISED -
TENG & ASSOCIATES, INC. ENGINEERS/ARCHITECTS/PLANNERS CHICAGO, ILLINOIS	PLOT SCALE = $SCALE$	CHECKED - KRR	REVISED -
	PLOT DATE = $DATE$	DATE - 10/21/11	REVISED -

STATE OF ILLINOIS
DEPARTMENT OF TRANSPORTATION
PROPOSED RELOCATED IL ROUTE 3 INTERCHANGE

PROPOSED I-70
ITS PLAN
STA. 179+00 TO STA. 190+00

SCALE: 1"=50' | SHEET NO. 6 OF 10 SHEETS | STA. | TO STA.

F.A.P. RTE.	SECTION	COUNTY	TOTAL SHEETS	SHEET NO.
998	82-2-1K	ST. CLAIR	353	238
		CONTRACT NO. 76E06		
FED. ROAD DIST. NO.	ILLINOIS	FED. AID PROJECT		