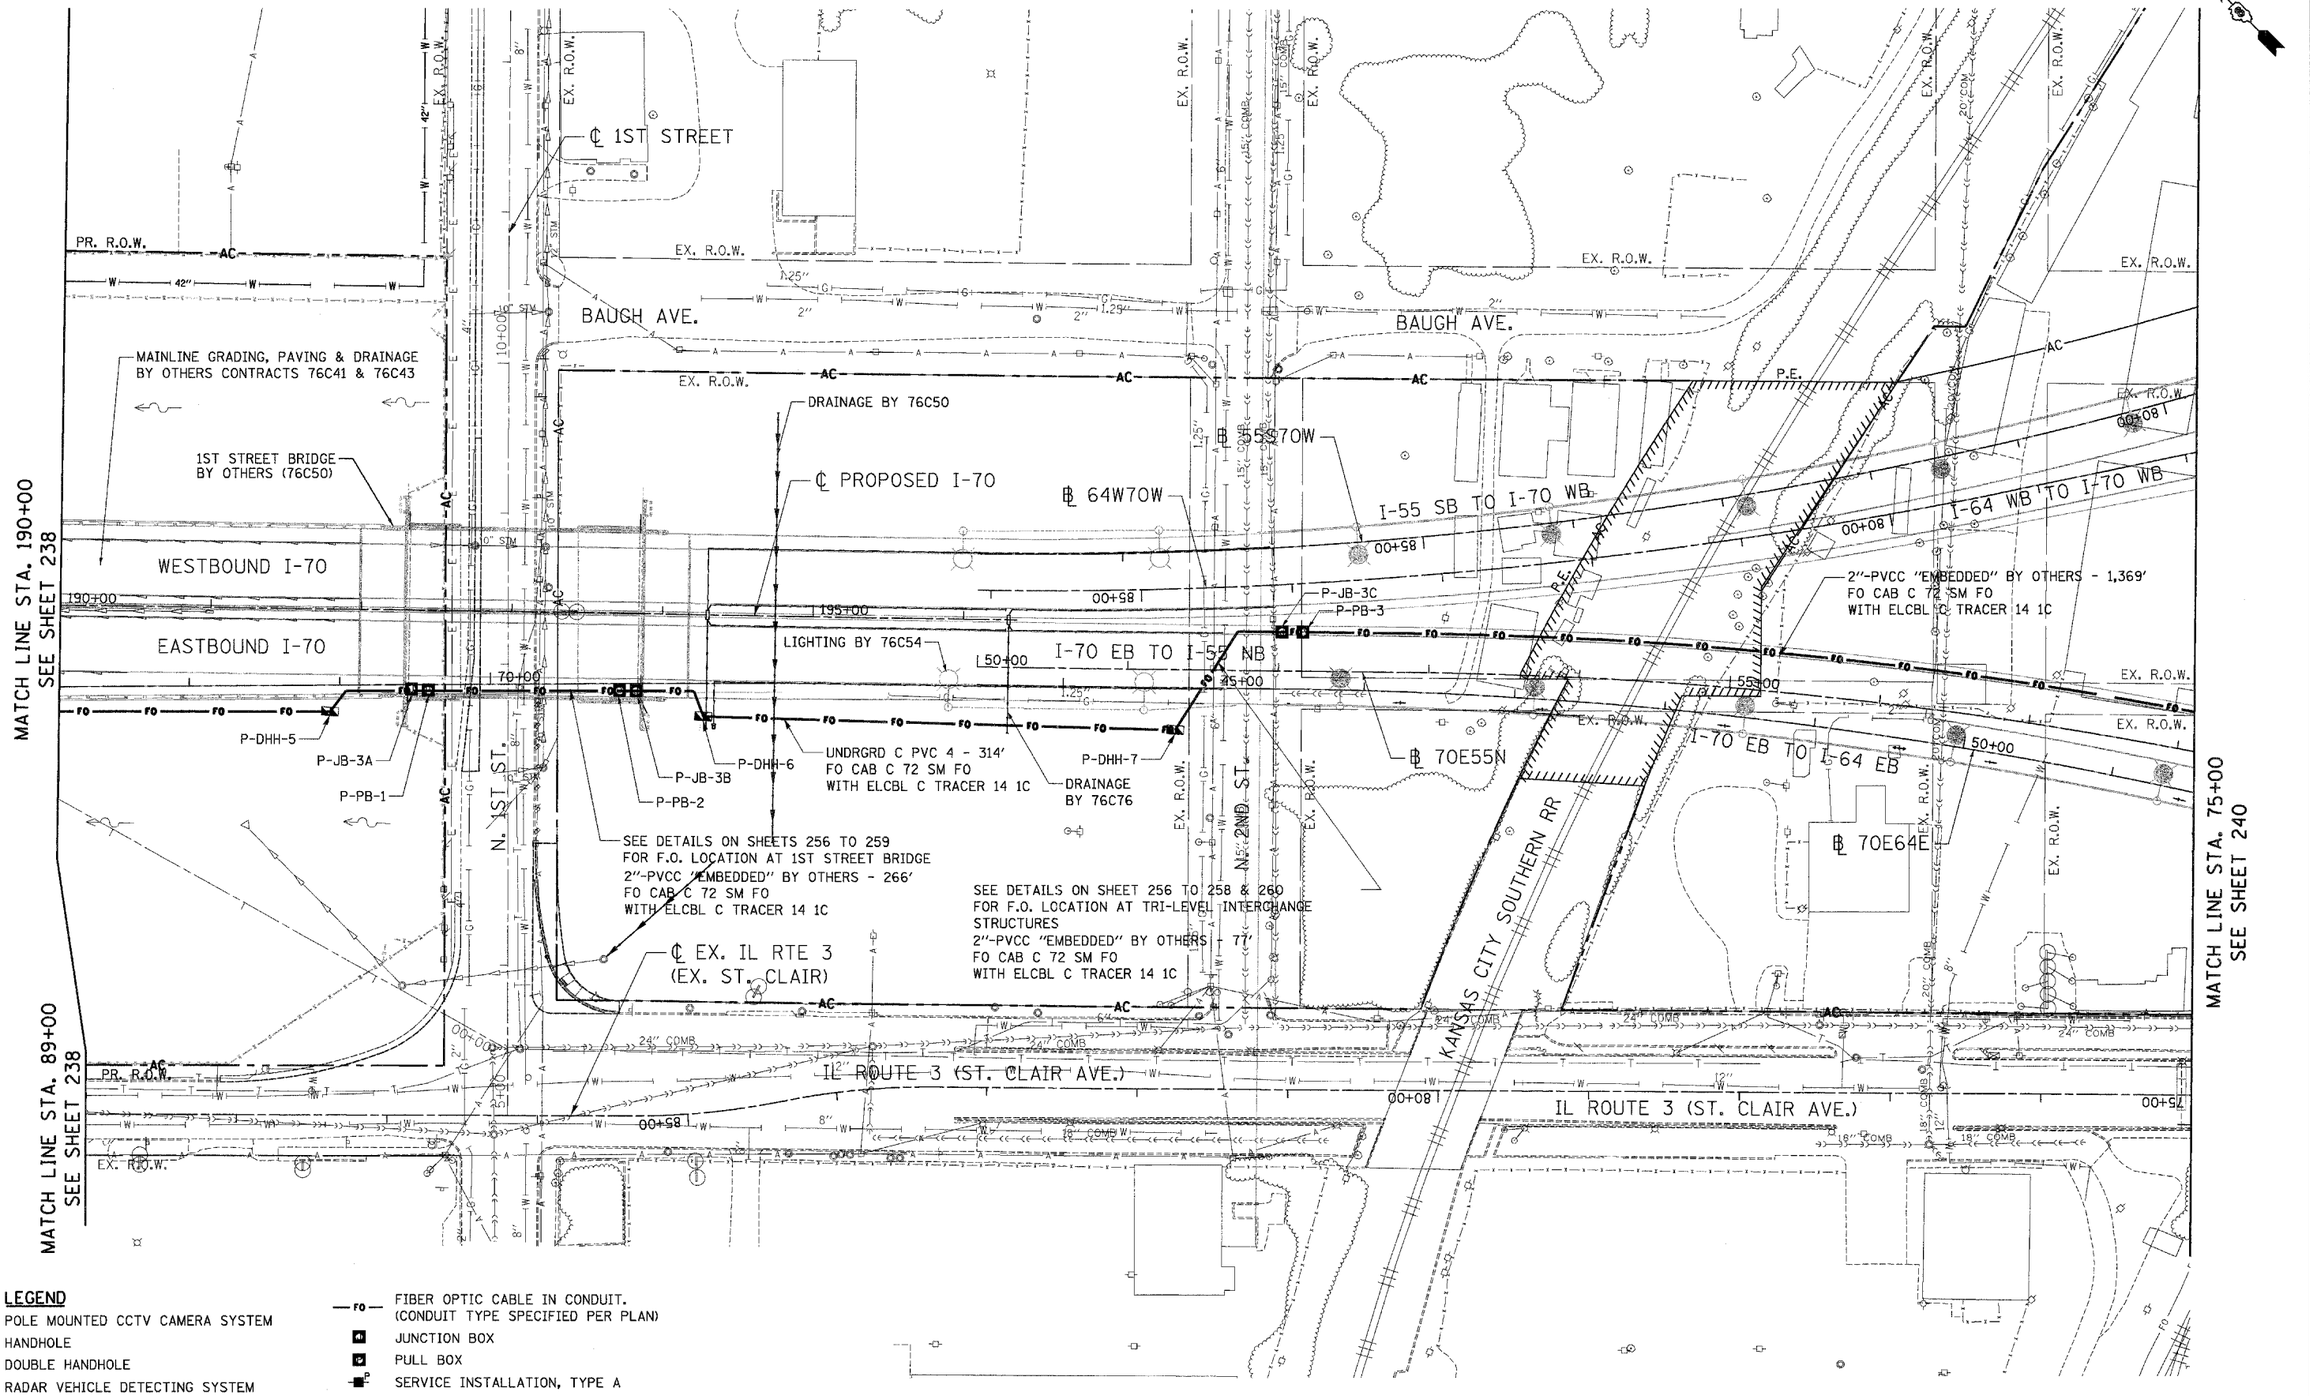

LEGEND

- POLE MOUNTED CCTV CAMERA SYSTEM
- HANDHOLE
- DOUBLE HANDHOLE
- RADAR VEHICLE DETECTING SYSTEM
- CONTROLLER CABINET
- —FO— FIBER OPTIC CABLE IN CONDUIT. (CONDUIT TYPE SPECIFIED PER PLAN)
- JUNCTION BOX
- PULL BOX
- SERVICE INSTALLATION, TYPE A

ATS = ATTACHED TO STRUCTURE

FILE NAME = $FILE$	USER NAME = $USER$	DESIGNED - KRR	REVISED -
		DRAWN - JB	REVISED -
	PLOT SCALE = $SCALE$	CHECKED - KRR	REVISED -
TENG TENG & ASSOCIATES, INC. ENGINEERS/ARCHITECTS/PLANNERS CHICAGO, ILLINOIS	PLOT DATE = $DATE$	DATE - 10/21/11	REVISED -

STATE OF ILLINOIS
DEPARTMENT OF TRANSPORTATION
PROPOSED RELOCATED IL ROUTE 3 INTERCHANGE

PROPOSED I-70
ITS PLAN
STA. 190+00 TO STA. 196+35.37

SCALE: 1"=50' | SHEET NO. 7 OF 10 SHEETS | STA. | TO STA.

F.A.P. RTE.	SECTION	COUNTY	TOTAL SHEETS	SHEET NO.
998	82-2-1K	ST. CLAIR	353	239
		CONTRACT NO. 76E06		
FED. ROAD DIST. NO.	ILLINOIS	FED. AID PROJECT		

\\DBCONN-99-MOTIFL\DGN\..\DBCONN-11-BORDERL\DGN\..\DBCONN-11-MOTIFL\DGN\..\DBCONN-11-LEGENDL\DGN\..\DBCONN-11-LAYOUT\DGN\..\DBCONN-05-MOTIFL\DGN\..\DBCONN-99-MOTIFL\DGN\..\DBCONN-05-MOTIFL\DGN\..\DBCONN-11-MOTIFL\DGN\..\DBCONN-03-GEOMETRICS\DGN\..\DBCONN-99-UTILL\DGN\..\DBCONN-08-DRAINS\DGN\..\DBTRI-76C54-DESIGN_LIGHTS.DGN
12-15-2011, 14:24:11 BRADHUDD \\FS-0044\APPVAULT\D-TRANS_DIV\2202\20868-80\CIVIL\240\99 ALL CONTRACTS\DGN\SHEETS CONTRACT 11\DBCONN-11-SHT-1SPLAN1-98008.DGN