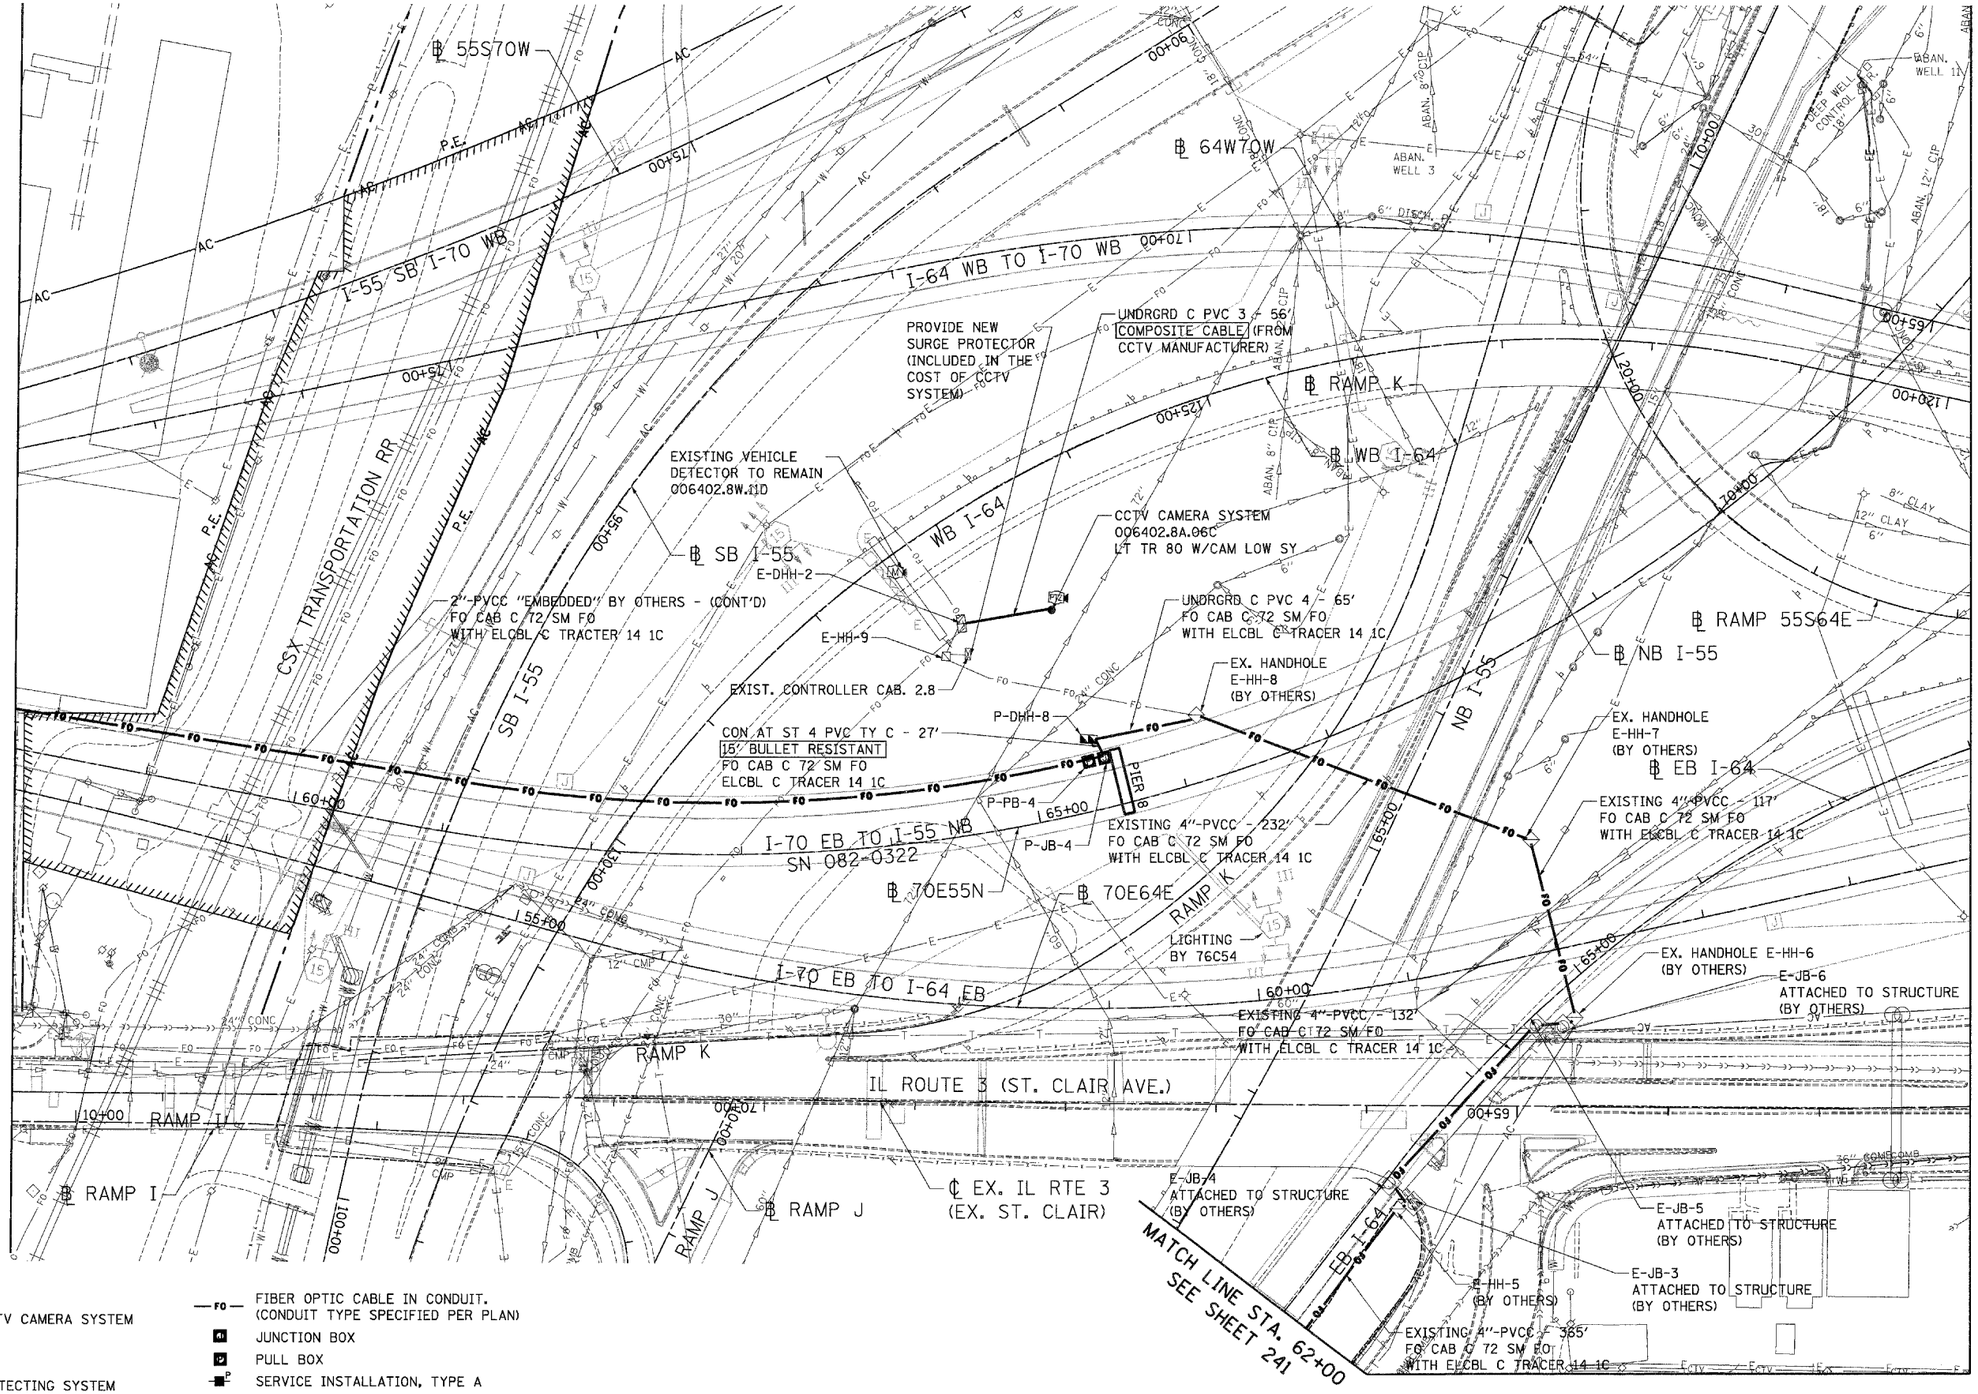

LEGEND

- POLE MOUNTED CCTV CAMERA SYSTEM
- HANDHOLE
- DOUBLE HANDHOLE
- RADAR VEHICLE DETECTING SYSTEM
- CONTROLLER CABINET
- —FO— FIBER OPTIC CABLE IN CONDUIT. (CONDUIT TYPE SPECIFIED PER PLAN)
- JUNCTION BOX
- PULL BOX
- SERVICE INSTALLATION, TYPE A
- ATS = ATTACHED TO STRUCTURE

FILE NAME = $FILEL$	USER NAME = $USER$	DESIGNED - KRR	REVISED -
		DRAWN - JB	REVISED -
	PLOT SCALE = $SCALE$	CHECKED - KRR	REVISED -
TENG & ASSOCIATES, INC. ENGINEERS/ARCHITECTS/PLANNERS CHICAGO, ILLINOIS	PLOT DATE = $DATE$	DATE - 10/21/11	REVISED -

STATE OF ILLINOIS
DEPARTMENT OF TRANSPORTATION
PROPOSED RELOCATED IL ROUTE 3 INTERCHANGE

PROPOSED I-70
ITS PLAN
TRI-LEVEL

SCALE: 1"=50' | SHEET NO. 8 OF 10 SHEETS | STA. | TO STA.

F.A.P. RTE.	SECTION	COUNTY	TOTAL SHEETS	SHEET NO.
998	82-2-1K	ST. CLAIR	353	240
		CONTRACT NO. 76E06		
FED. ROAD DIST. NO.	ILLINOIS	FED. AID PROJECT		

\\DRGDNA-PW-MOTIF1.DGN\\DRGDNA-11-BORDER.DGN\\DRGDNA-11-MOTIF1.DGN\\DRGDNA-11-LEGEND.DGN\\DRGDNA-11-LAYOUT1.DGN\\DRGDNA-11-LAYOUT2.DGN\\DRGDNA-PE-MOTIF1.DGN\\DRGDNA-PE-MOTIF2.DGN
12-16-2011 14:18:02 $ENGINEER$ \\VFS-PW44\APWVAULT\D-TRANS\ATX\2282\X0866\MISC\CIVIL\CADD\PW & ALL CONTRACTS\CONNASHEETS CONTRACT 11\DRGDNA-11-SHT-1-SPLANS-76E06.DGN