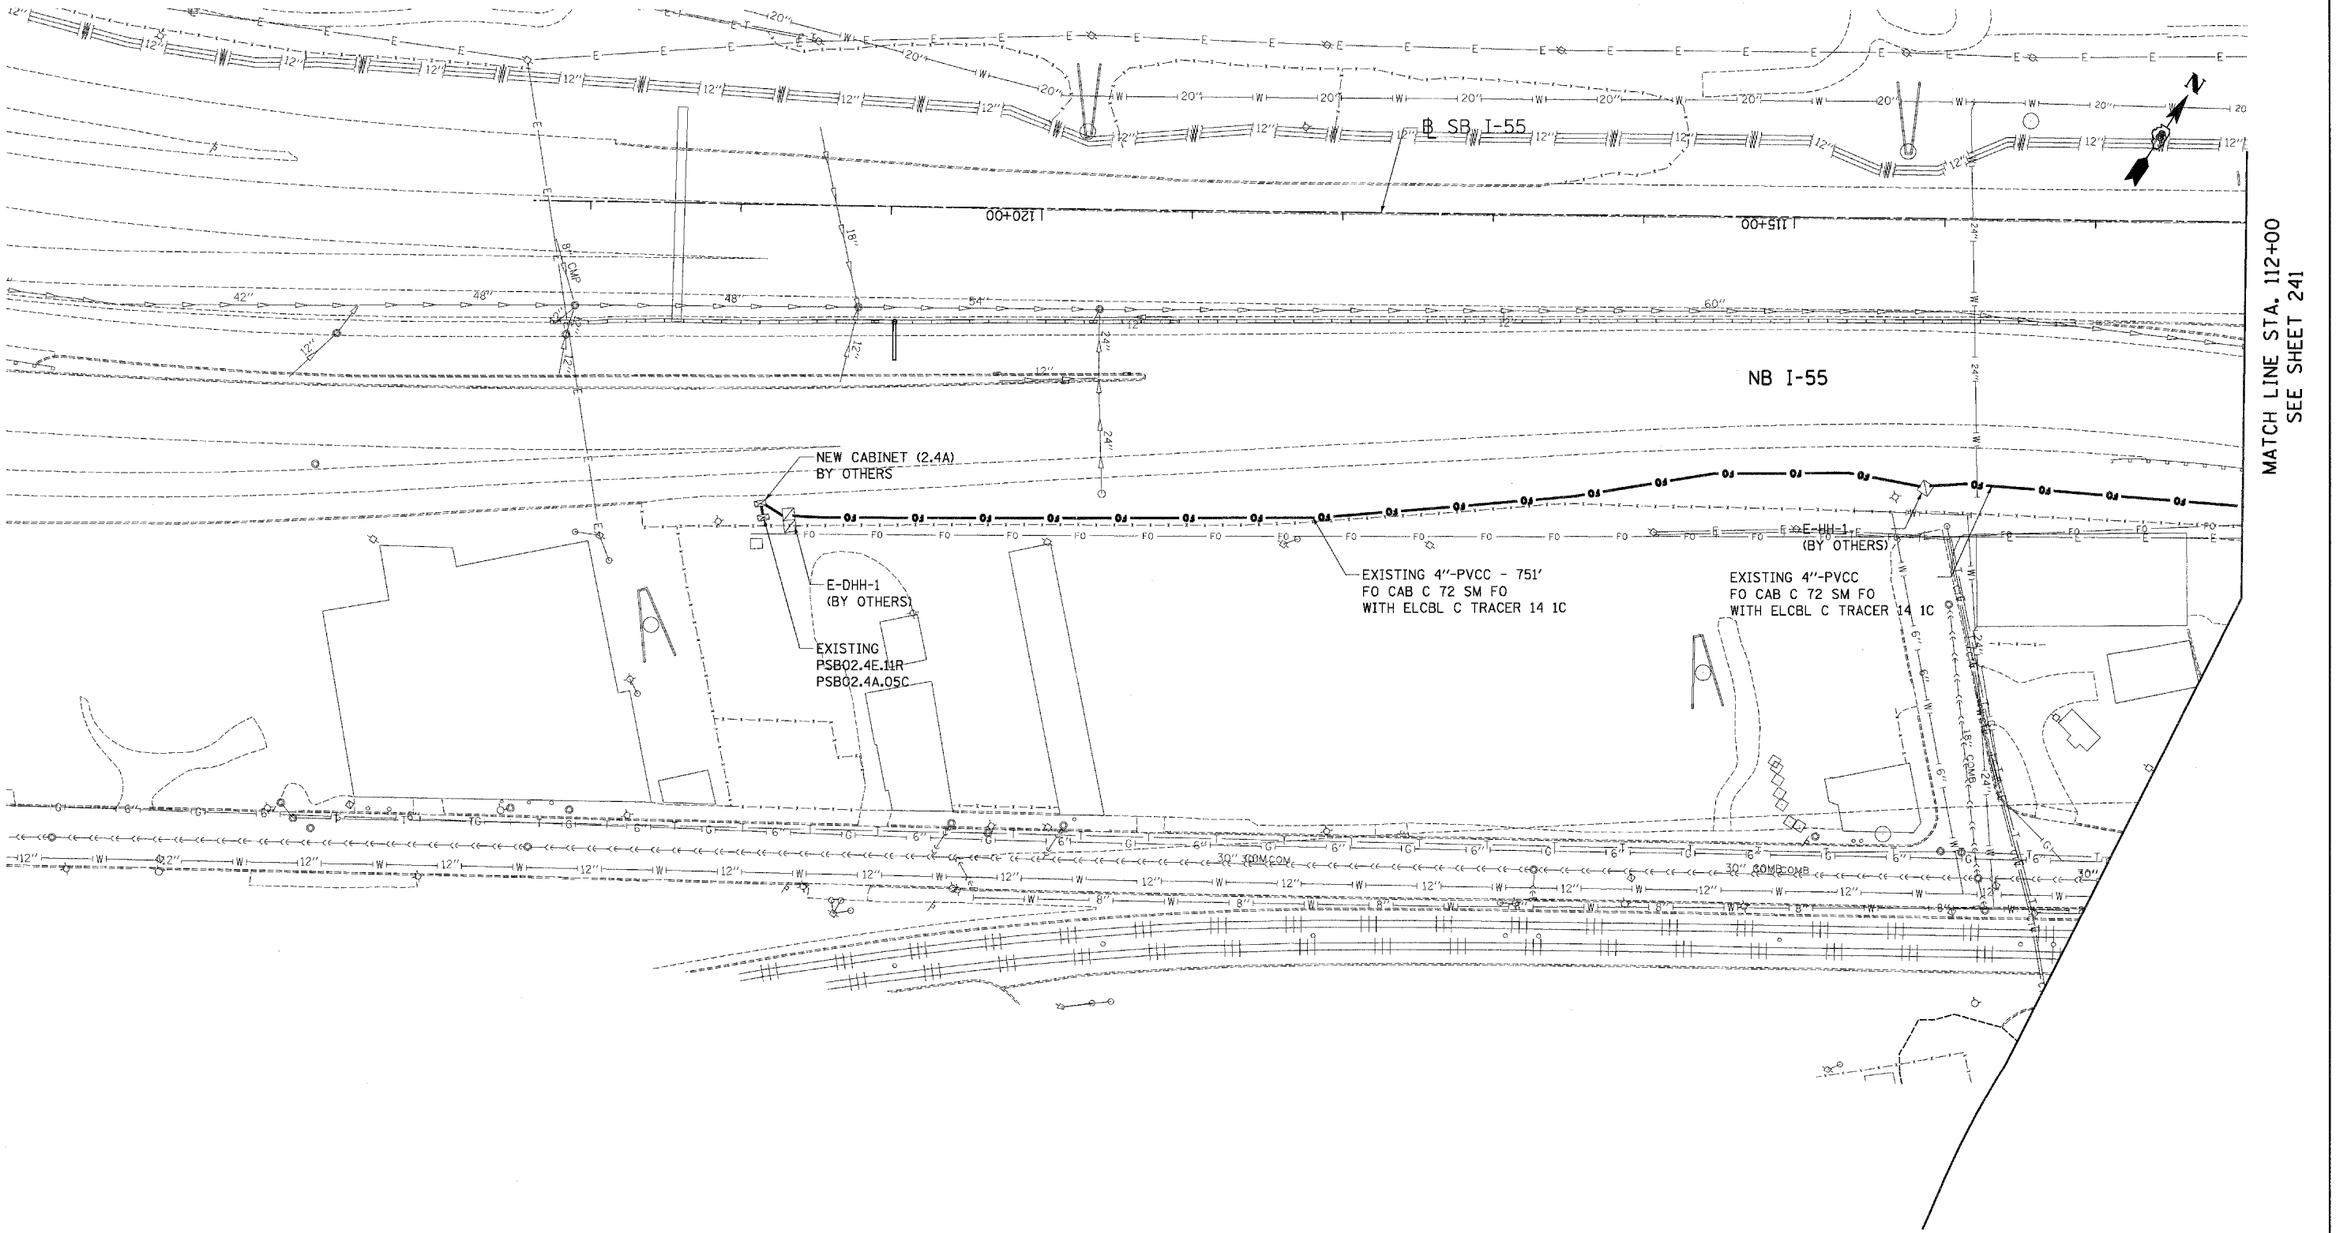

LEGEND

- POLE MOUNTED CCTV CAMERA SYSTEM
- HANDHOLE
- DOUBLE HANDHOLE
- RADAR VEHICLE DETECTING SYSTEM
- CONTROLLER CABINET
- FO — FIBER OPTIC CABLE IN CONDUIT. (CONDUIT TYPE SPECIFIED PER PLAN)
- JUNCTION BOX
- PULL BOX
- SERVICE INSTALLATION, TYPE A
- ATS = ATTACHED TO STRUCTURE

\\DBCONN-99-MOTIF.DGN \\DBCONN-11-BORDER.DGN \\DBCONN-11-MOTIF.DGN \\DBCONN-11-EGEND.DGN \\DBCONN-11-LAYOUT.DGN \\DBCONN-85-MOTIF.DGN \\DBCONN-86-MOTIF.DGN
12-14-2011 8:45:15 E:\DNDATA\D0 \\FS-08041-PRV\VAULT\D-TRANS_87\2282\28868-110701\CAD\99 ALL CONTRACTS\CONN\SHEETS CONTRACT 1\\DBCONN-11-SHT-TSPLAN1-7200.DGN

FILE NAME = $FILE$	USER NAME = $USER$	DESIGNED - KRR	REVISED -	**STATE OF ILLINOIS** **DEPARTMENT OF TRANSPORTATION** PROPOSED RELOCATED IL ROUTE 3 INTERCHANGE
TENG & ASSOCIATES, INC. ENGINEERS/ARCHITECTS/PLANNERS CHICAGO, ILLINOIS		DRAWN - JB	REVISED -	
	PLOT SCALE = $SCALE$	CHECKED - KRR	REVISED -	
	PLOT DATE = $DATE$	DATE - 10/21/11	REVISED -	

PROPOSED I-70 /I-55
ITS PLAN 2
TRI-LEVEL

SCALE: 1"=50' | SHEET NO. 10 OF 10 SHEETS | STA. | TO STA.

F.A.P. RTE.	SECTION	COUNTY	TOTAL SHEETS	SHEET NO.
998	82-2-1K	ST. CLAIR	353	242
		CONTRACT NO. 76E06		
FED. ROAD DIST. NO.	ILLINOIS	FED. AID PROJECT		