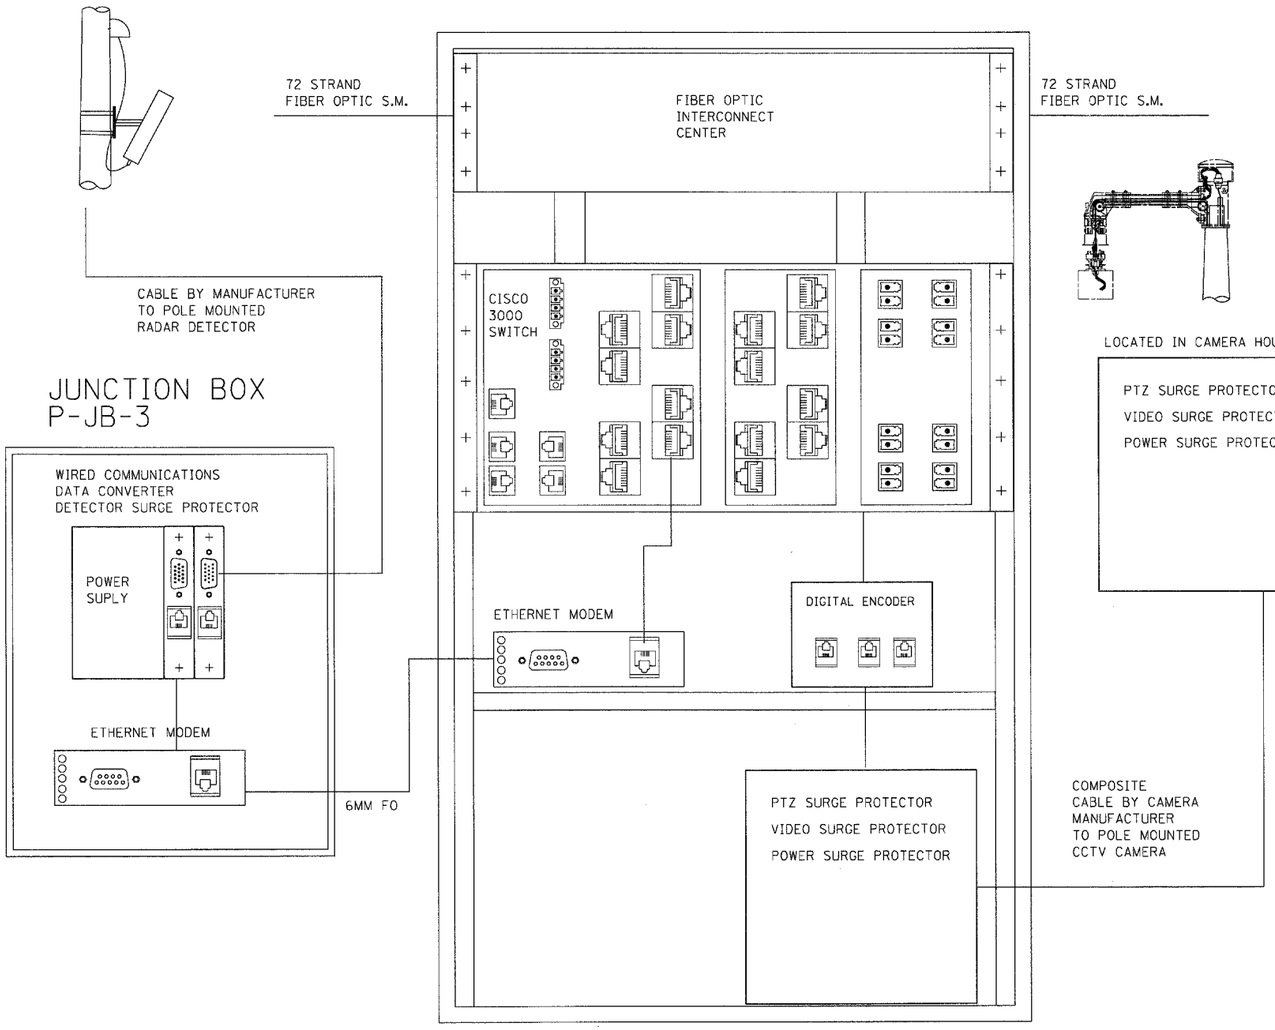

1. SCHEMATIC DIAGRAM OF EQUIPMENT CABINET (I-3) FOR BOTH CCTV CAMERA SYSTEM AND RADAR VEHICLE DETECTION SYSTEM.

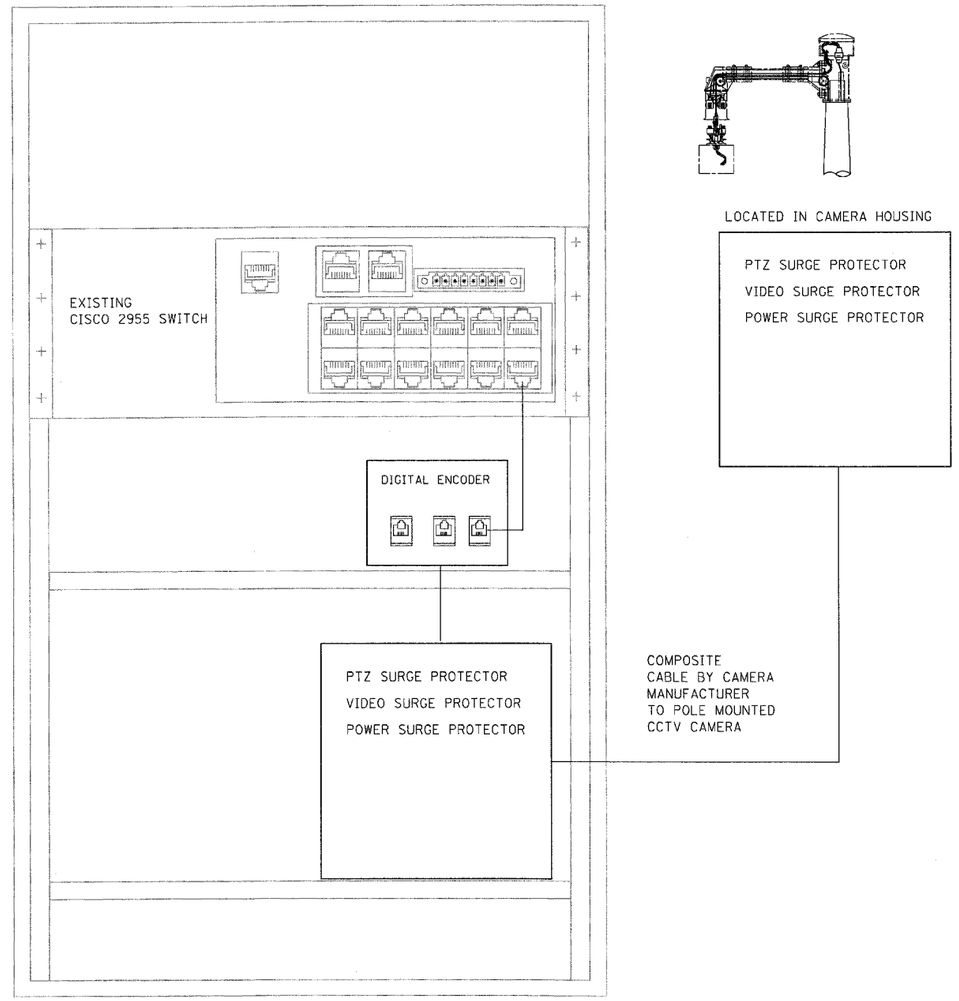

2. SCHEMATIC DIAGRAM OF EXISTING EQUIPMENT CABINET (MP2.8) FOR BOTH CCTV CAMERA SYSTEM

NOTES:-

1. REFER TO SHEET 249 FOR FIBER CABLE SPLICING CHART.

FILE NAME = $FILEL$	USER NAME = $USER$	DESIGNED - KRR	REVISED -	STATE OF ILLINOIS DEPARTMENT OF TRANSPORTATION PROPOSED RELOCATED IL ROUTE 3 INTERCHANGE	SCHEMATIC CABINET EQUIPMENT CONNECTION DIAGRAM 2	F.A.P. RTE.	SECTION	COUNTY	TOTAL SHEETS	SHEET NO.
		DRAWN - ARM	REVISED -			998	82-2-1K	ST. CLAIR	353	248
TENG & ASSOCIATES, INC. ENGINEERS/ARCHITECTS/PLANNERS CHICAGO, ILLINOIS	PLOT SCALE = $SCALE$	CHECKED - KRR	REVISED -					CONTRACT NO. 76E06		
	PLOT DATE = $DATE$	DATE - 10/21/11	REVISED -		SCALE: N.T.S. SHEET NO. OF SHEETS STA. TO STA.	FED. ROAD DIST. NO.	ILLINOIS	FED. AID PROJECT		

..\DGNCONN-11-BORDER1.DGN 10-19-2011, 15:32:12 BONGHUJO \\FS-0044\APV\VAULT\D-TRANS.07\2202\20668-001\ARCH\CADD\TS TECH SYS\CONN\SHEETS CONTRACT 11\DBCONN-11-SHT-TSPLAN2-A.DGN