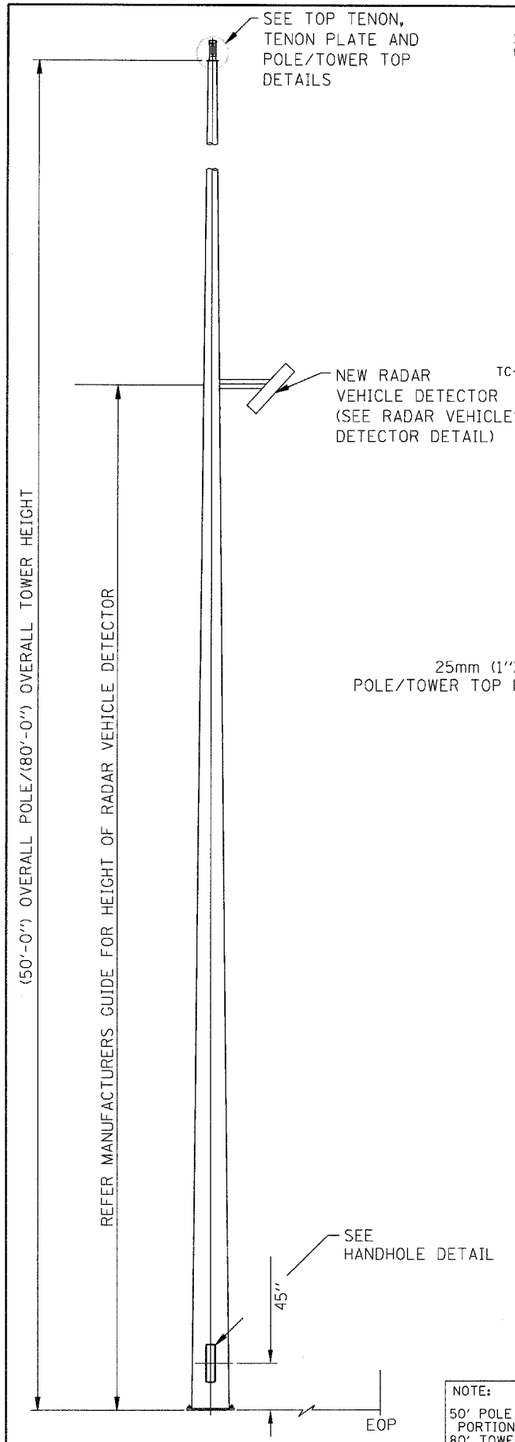

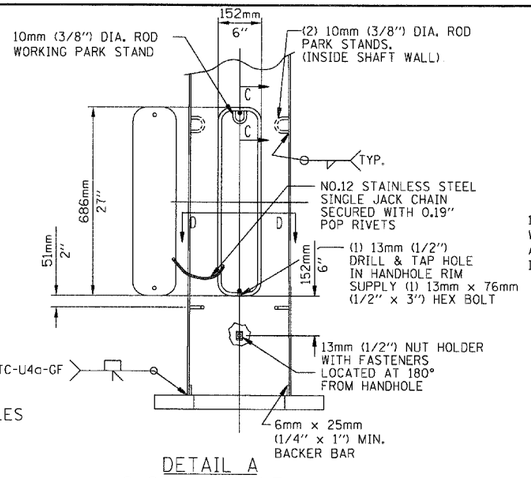

DETAIL A
6x27 HANDHOLE

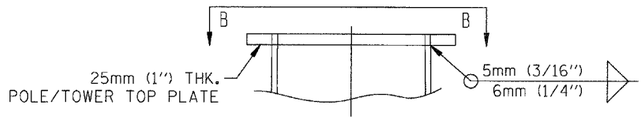

POLE/TOWER TOP DETAIL

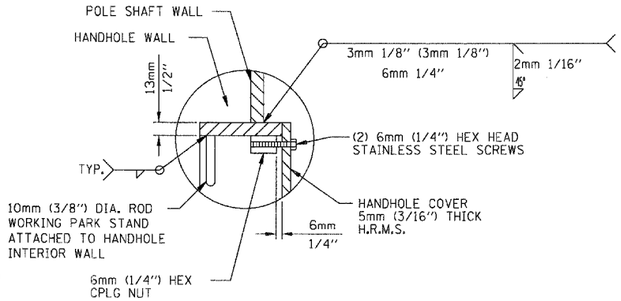

SECTION C-C

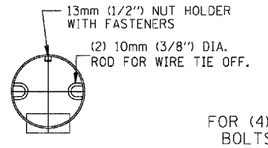

SECTION D-D

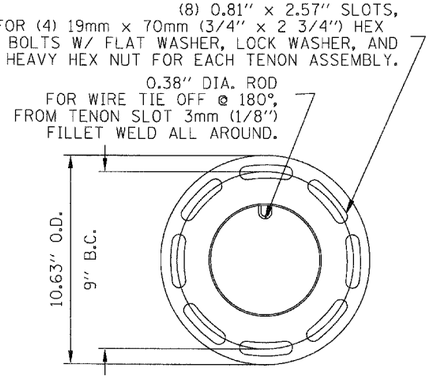

TENON PLATE DETAIL
50'-0" POLE

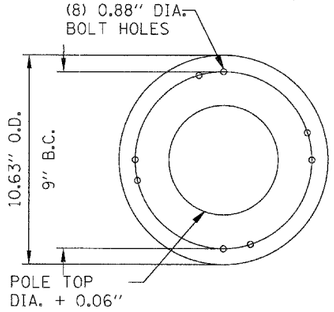

SECTION B-B
50'-0" POLE
PLATE DETAIL

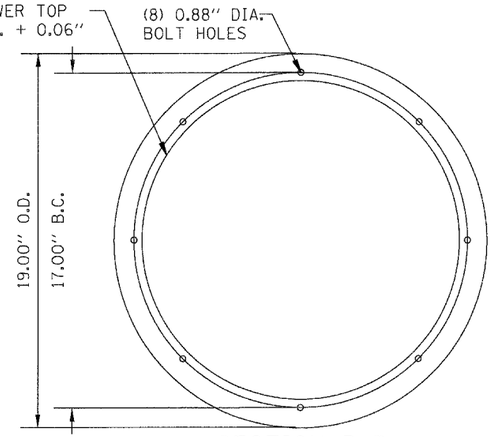

SECTION B-B
80'-0" TOWER
PLATE DETAIL

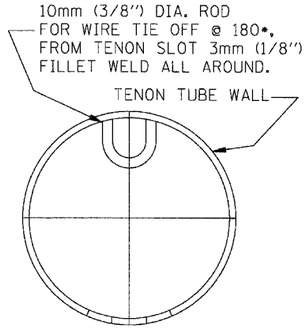

SECTION A-A
WIRE TIE OFF
ORIENTATION DETAIL

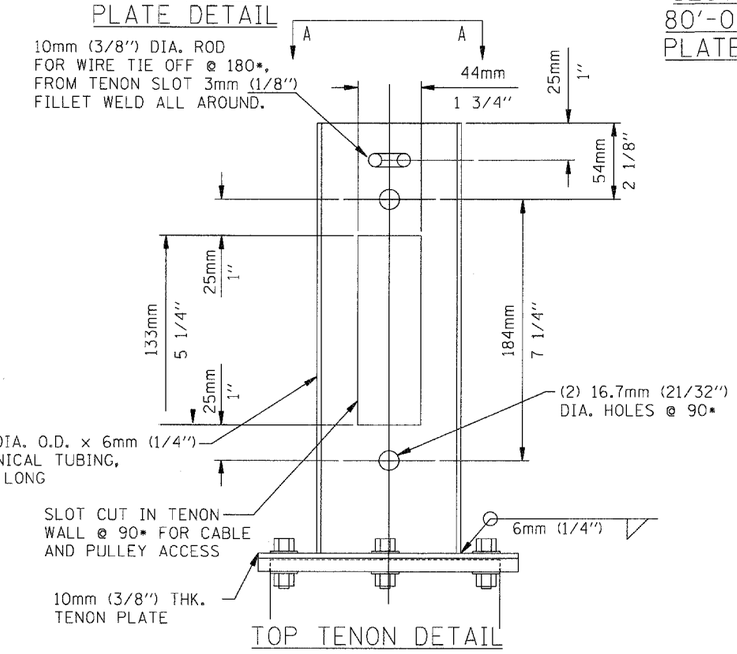

TOP TENON DETAIL

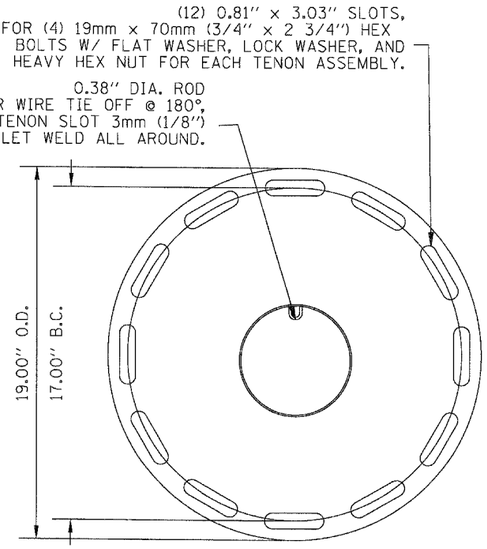

TENON PLATE DETAIL
80'-0" TOWER

NOTE:
50' POLE MATERIALS SHALL BE ACCORDING TO THE APPLICABLE PORTIONS OF SECTION 830 OF THE STANDARD SPECIFICATIONS.
80' TOWER MATERIALS SHALL BE ACCORDING TO THE APPLICABLE PORTIONS OF SECTION 835 OF THE STANDARD SPECIFICATIONS

\\DBCONW-11-REPDEPT.DGN
06-29-2011, 1:03:06 BENDWALID \\FS-4044\DMV\VAULT\D-TRANS 87\2220\20868.001\ARCH\CADD\ITS TECH SYS\CONWS\SHEETS CONTRACT 11\DBCONW-11-SHT-TSP_ANS2-ALDGN

FILE NAME = $FILE$
USER NAME = $USER$ | DESIGNED - KRR | REVISED -
DRAWN - ARM | REVISED -
PLOT SCALE = $SCALE$ | CHECKED - KRR | REVISED -
PLOT DATE = $DATE$ | DATE - 10/21/11 | REVISED -

TENG & ASSOCIATES, INC. ENGINEERS/ARCHITECTS/PLANNERS CHICAGO, ILLINOIS

STATE OF ILLINOIS
DEPARTMENT OF TRANSPORTATION
PROPOSED RELOCATED IL ROUTE 3 INTERCHANGE

POLE AND TOWER MOUNTED CCTV WITH CAMERA LOWERING DEVICE
SCALE: N.T.S. | SHEET NO. OF SHEETS | STA. | TO STA.

F.A.P. RTE.	SECTION	COUNTY	TOTAL SHEETS	SHEET NO.
998	82-2-1K	ST. CLAIR	353	251
		CONTRACT NO. 76E06		
FED. ROAD DIST. NO.	ILLINOIS	FED. AID PROJECT		