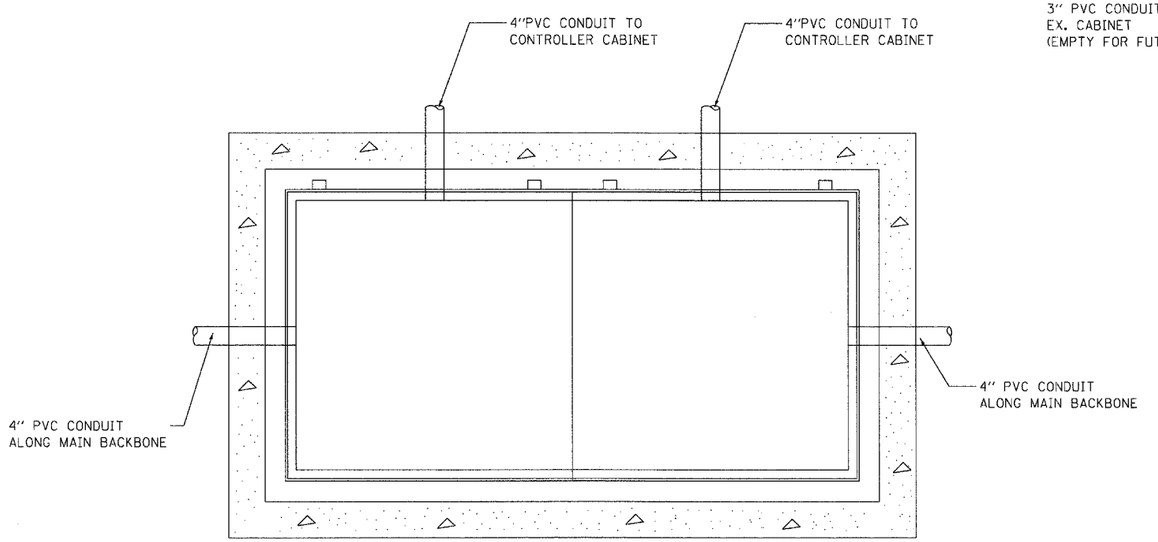

PLAN DOUBLE HANDHOLE

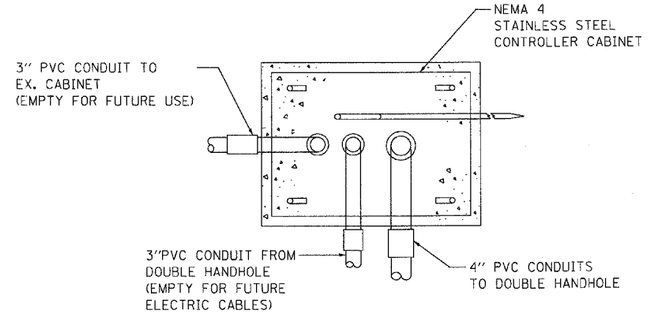

PLAN (I-1) CONTROLLER CABINET

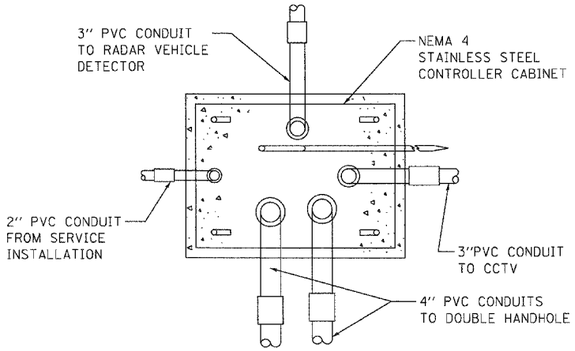

PLAN (I-2) CONTROLLER CABINET

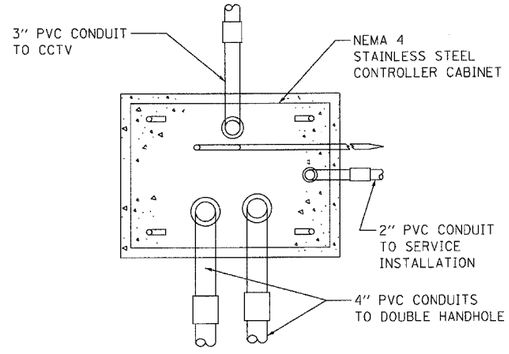

PLAN (I-3) CONTROLLER CABINET

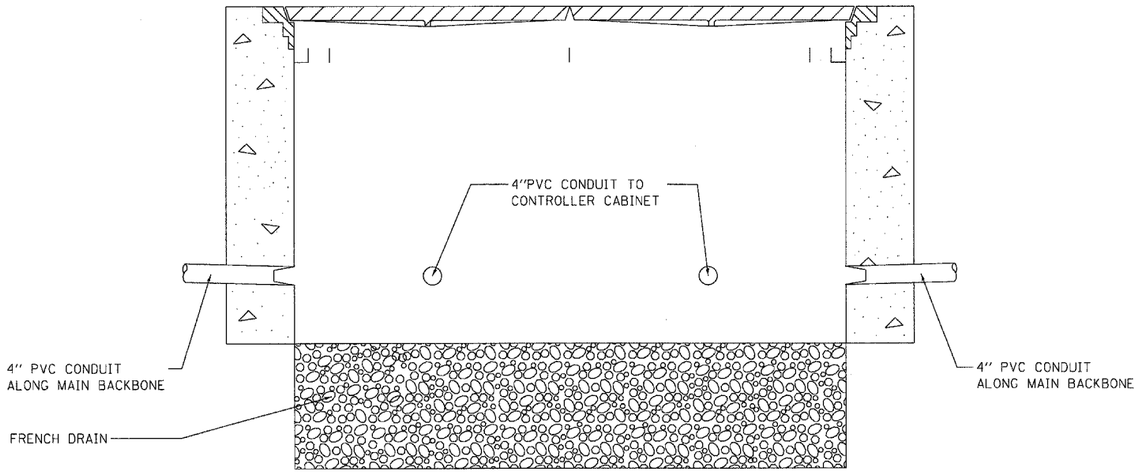

SECTION DOUBLE HANDHOLE

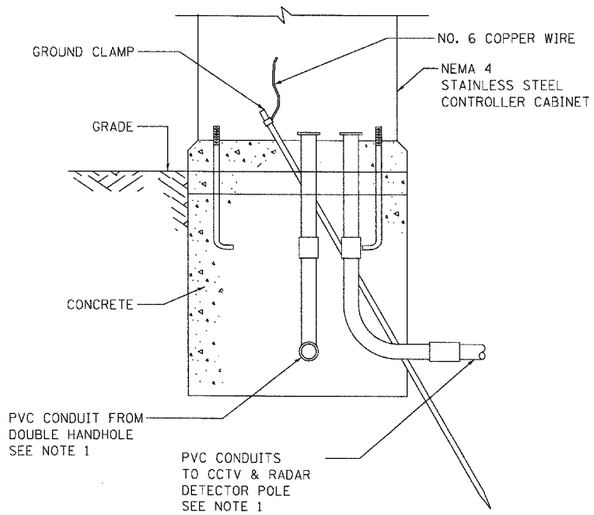

ELEVATION CONTROLLER CABINET

NOTES:
1. SEE SHEET 243 FOR NUMBER AND SIZE OF CONDUITS LOCATED IN EACH FOUNDATOIN.

..\DBCONN-11-BORDER.DGN
10-19-2011, 15:32:30 BONDHALIO \\FS-0044\VAM\VAULT\D-TRANS_07\2202\20868-001\ARCH\CADD\ITS TECH SYS\CONN\SHEETS CONTRACT 11\DBCONN-11-SHT-TSPL4N4.DGN

FILE NAME = $FILE$	USER NAME = $USER$	DESIGNED - KRR	REVISED -
		DRAWN - ARM	REVISED -
	PLOT SCALE = $SCALE$	CHECKED - KRR	REVISED -
TENG & ASSOCIATES, INC. ENGINEERS/ARCHITECTS/PLANNERS CHICAGO, ILLINOIS	PLOT DATE = $DATE$	DATE - 10/21/11	REVISED -

STATE OF ILLINOIS
DEPARTMENT OF TRANSPORTATION
PROPOSED RELOCATED IL ROUTE 3 INTERCHANGE

SCHEMATIC CONDUIT ROUTING DETAIL
HANDHOLES & CONTROLLER CABINET

SCALE: N.T.S. | SHEET NO. OF SHEETS | STA. TO STA.

F.A.P. RTE.	SECTION	COUNTY	TOTAL SHEETS	SHEET NO.
998	82-2-1K	ST. CLAIR	353	253
FED. ROAD DIST. NO.	ILLINOIS	FED. AID PROJECT	CONTRACT NO. 76E06	