NOTES:

1. EXISTING 2" DIA. PVC CONDUIT(S) EMBEDDED IN PARAPET FOR ITS SHALL BE STUBBED OUT THE BOTTOM OF THE DECK SLAB AND CAPPED BY OTHERS.
2. THE EXISTING UNDERGROUND CONDUITS SHALL BE TERMINATED AT THE PROPOSED HANDHOLE (PROVIDED BY OTHERS) LOCATION SHOWN ON THE PLANS. THE CONDUITS SHALL BE SPACED 4 INCHES APART CENTER TO CENTER AND CAPPED FOR FUTURE USE.

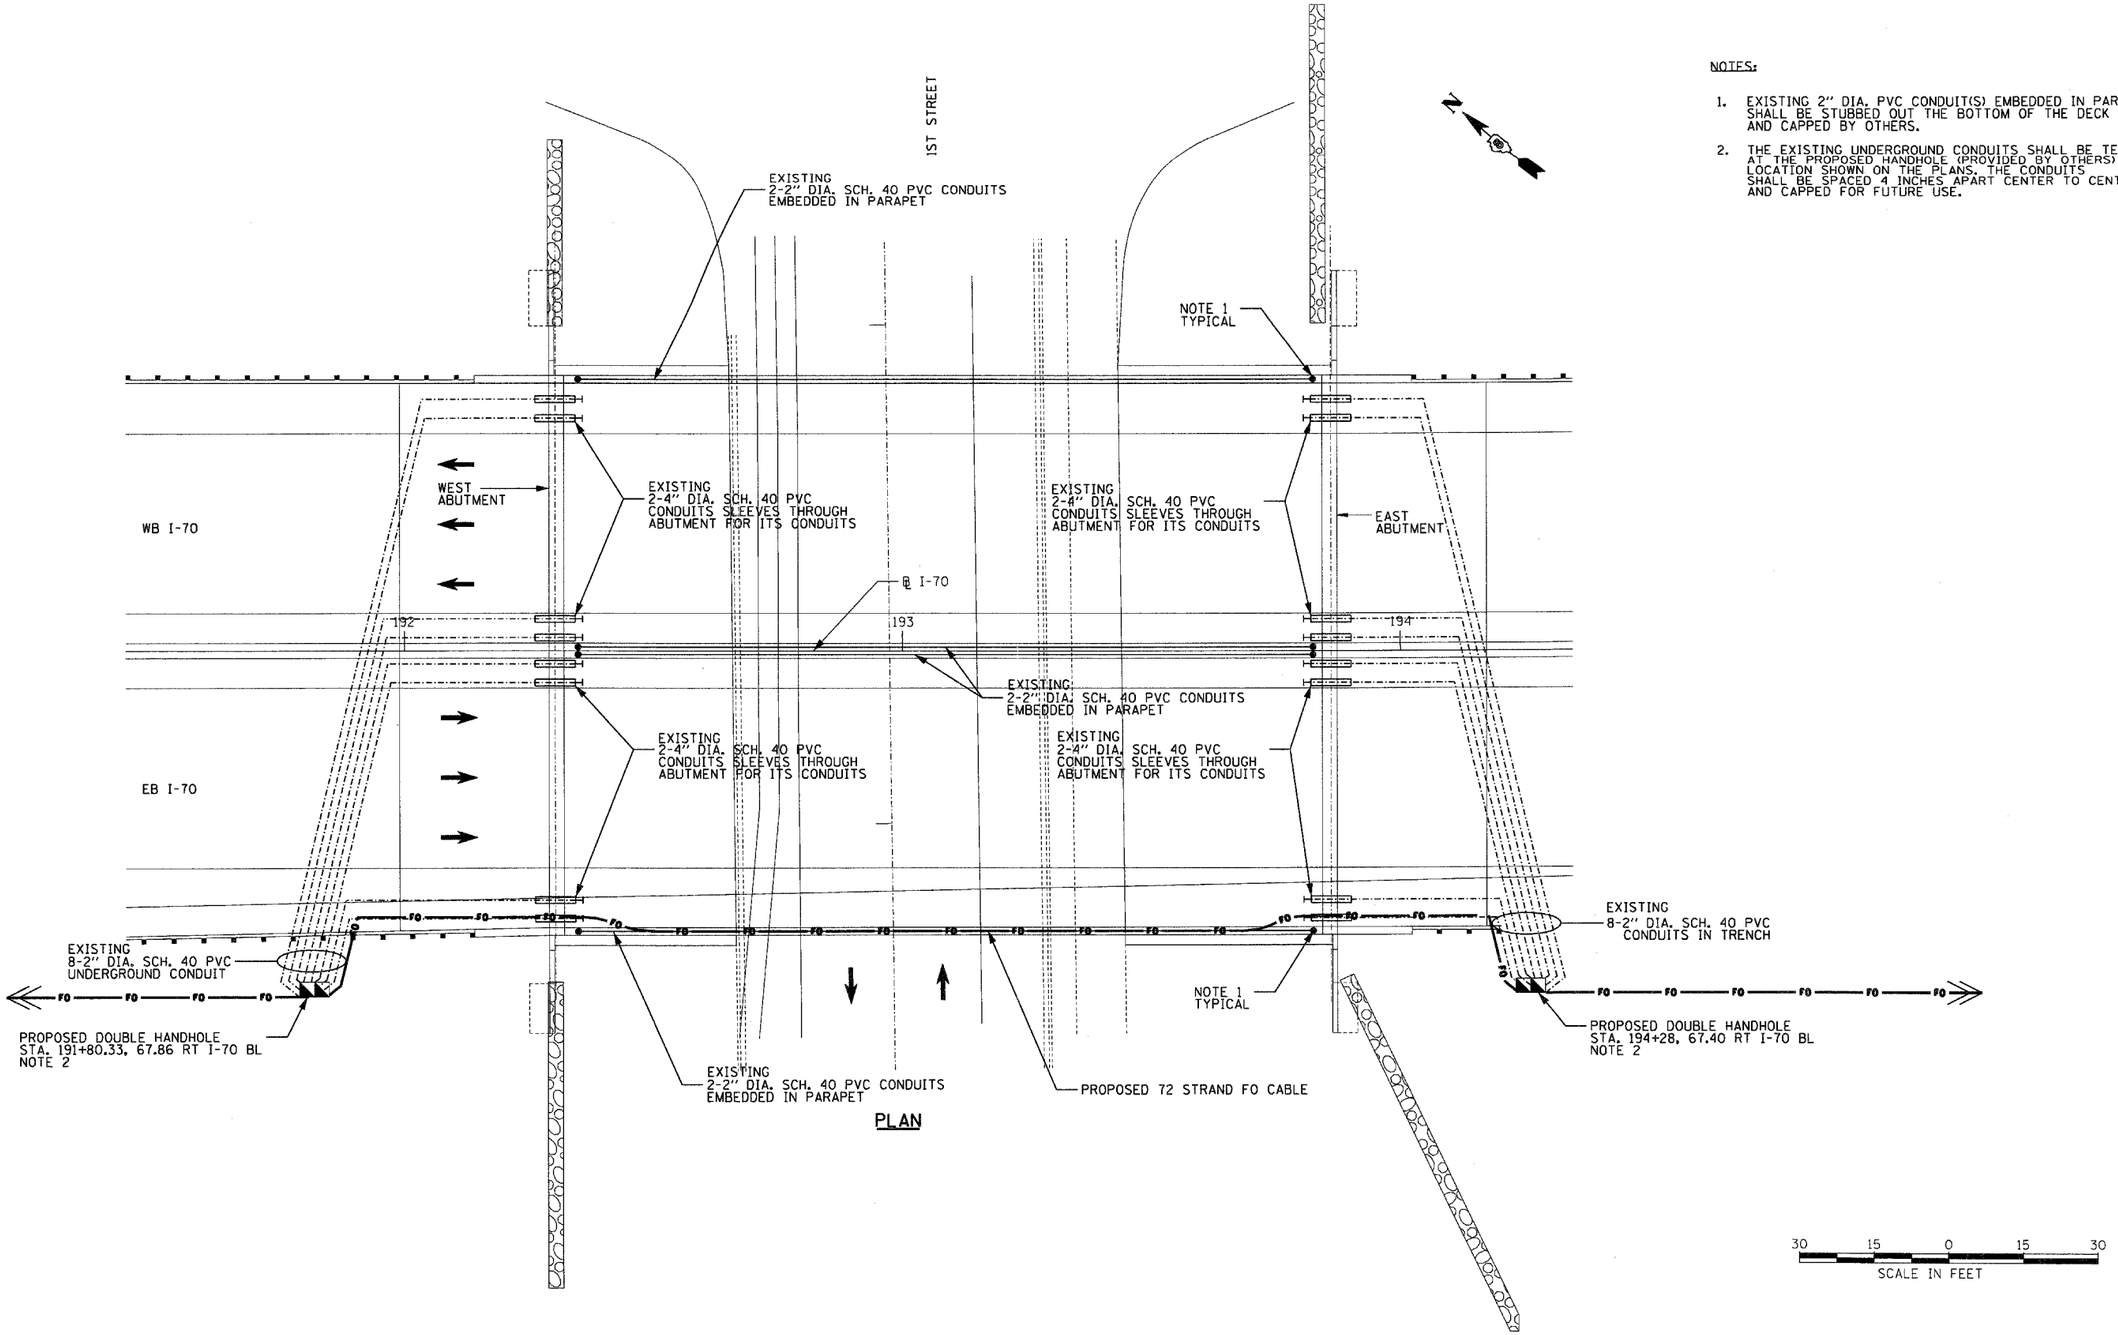

PLAN

ME-03

FILE NAME = $FILEL$	USER NAME = $USER$	DESIGNED - KRR	REVISED -	STATE OF ILLINOIS DEPARTMENT OF TRANSPORTATION PROPOSED RELOCATED IL ROUTE 3 INTERCHANGE	CONDUIT EXISTING ITS PLAN (BY OTHERS 1)	F.A.P. RTE.	SECTION	COUNTY	TOTAL SHEETS / SHEET NO.
		DRAWN - ARM	REVISED -			998	82-2-1K	ST. CLAIR	353 / 259
TENG & ASSOCIATES, INC. ENGINEERS/ARCHITECTS/PLANNERS CHICAGO, ILLINOIS	PLOT SCALE = $SCALE$	CHECKED - KRR	REVISED -					CONTRACT NO. 76E06	
	PLOT DATE = $DATE$	DATE - 10/21/11	REVISED -		SCALE: N.T.S. / SHEET NO. OF SHEETS / STA. TO STA.	FED. ROAD DIST. NO.	ILLINOIS	FED. AID PROJECT	

..\DBCONN-11-BORDERLDGN 10-19-2011,15:32:52 BONDHLJD \\FS-0044\DM\VAULT\D-TRANS_07\2202\20868-001\ARCH\CAD\ITS TECH SYS\CONN\SHEETS CONTRACT 11\DBCONN-11-SHT-TSPLAN7-A.DGN