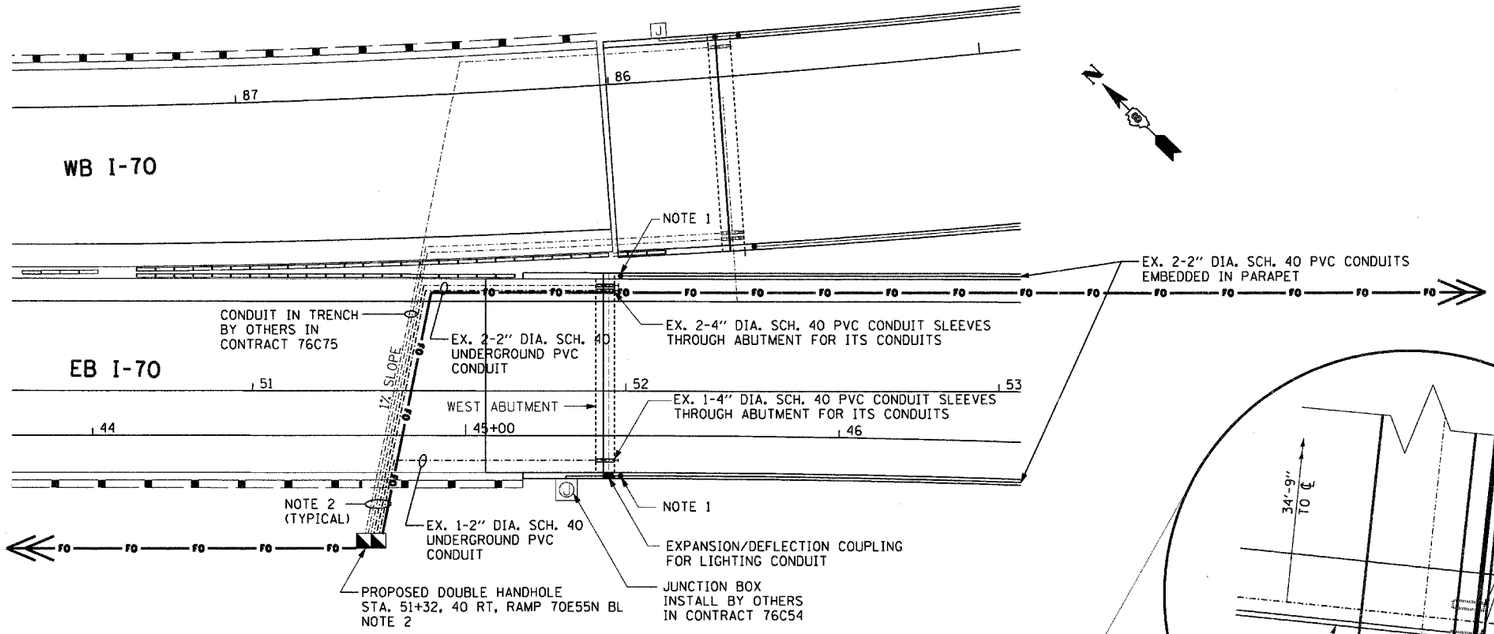

CONDUIT INSTALLATION PLAN - WEST ABUTMENT FOR STRUCTURE NO. 082-0322

NOTES:

1. THE EXISTING 2" DIA. PVC CONDUIT EMBEDDED IN PARAPET FOR ITS SHALL BE STUBBED OUT THE BOTTOM OF THE DECK SLAB AND CAPPED BY OTHERS.
2. THE EXISTING UNDERGROUND CONDUITS SHALL BE TERMINATED AT THE FUTURE HANDHOLE (PROVIDED BY OTHERS) LOCATION SHOWN ON THE PLANS. THE CONDUITS SHALL BE SPACED 4 INCHES APART CENTER-TO-CENTER AND CAPPED FOR FUTURE USE.
3. CONTRACTOR SHALL TRENCH CAREFULLY AT THE LOCATIONS OF EXISTING MSE WALL STRAPS TO AVOID DAMAGING THE STRAPS. IF REQUIRED THE CONTRACTOR SHALL REMOVE THE MSE WALL STRAPS DURING TRENCHING AND REPLACE DURING BACKFILL OPPERATION. THIS WORK IS INCLUDED IN THE COST OF CONDUIT IN TRENCH, 4" DIA., PVC TYPE C.

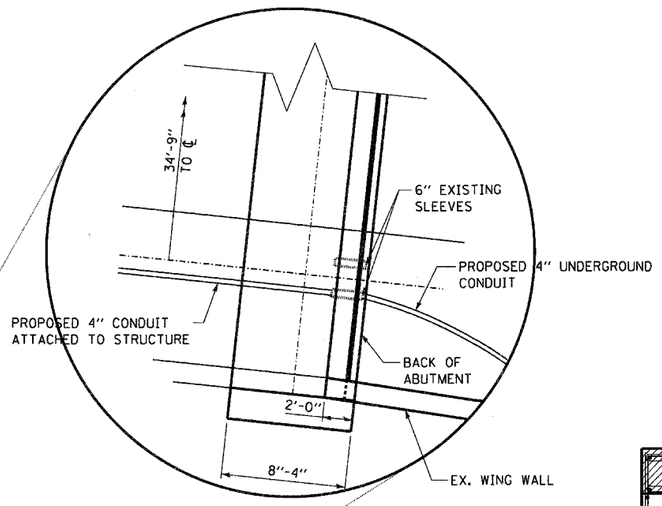

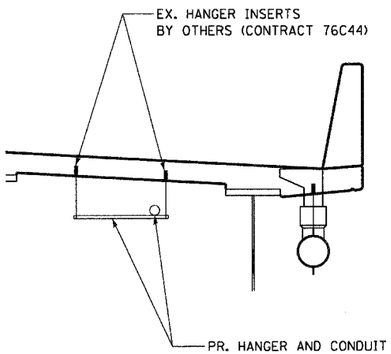

SECTION A-A

NOTE:
CABLE HANGERS INCLUDED IN THE COST OF CONDUIT ATTACHED TO STRUCTURE, 4" DIA. TYPE C

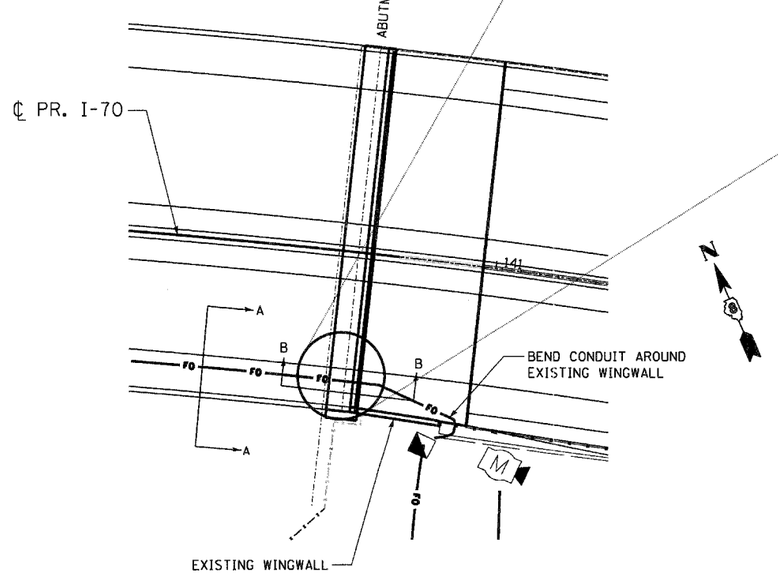

CONDUIT INSTALLATION PLAN - EAST ABUTMENT FOR STRUCTURE NO. 082-0319

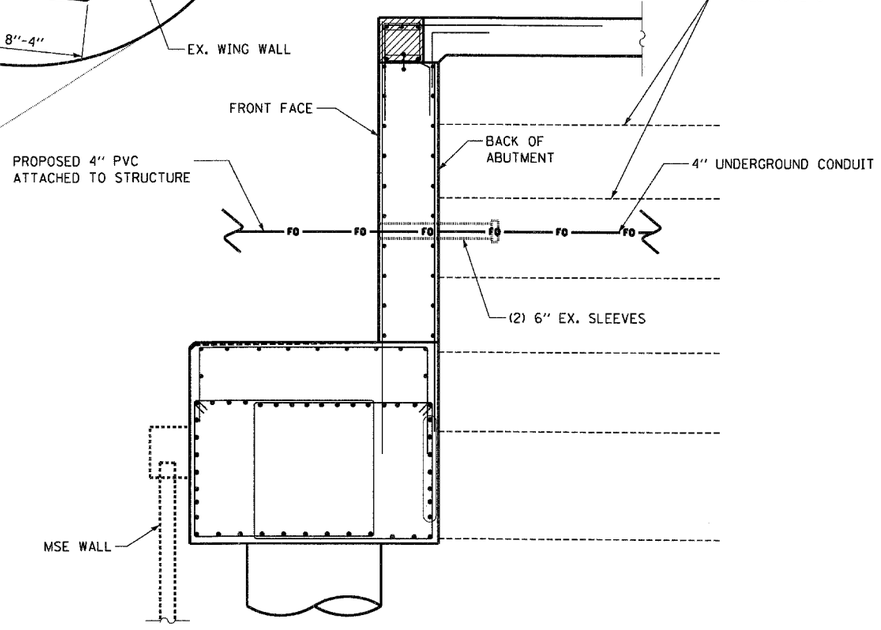

SECTION B-B

ME-04

FILE NAME = $FILEL$	USER NAME = $USER$	DESIGNED - KRR	REVISED -	
TENG & ASSOCIATES, INC. ENGINEERS/ARCHITECTS/PLANNERS CHICAGO, ILLINOIS		DRAWN - ARM	REVISED -	
	PLOT SCALE = $SCALE$	CHECKED - KRR	REVISED -	
	PLOT DATE = $DATE$	DATE - 10/21/11	REVISED -	

STATE OF ILLINOIS
DEPARTMENT OF TRANSPORTATION
PROPOSED RELOCATED IL ROUTE 3 INTERCHANGE

ABUTMENT CONDUIT INSTALLATION PLANS

SCALE: N.T.S. | SHEET NO. OF SHEETS | STA. TO STA.

F.A.P. RTE.	SECTION	COUNTY	TOTAL SHEETS	SHEET NO.
998	82-2-1K	ST. CLAIR	353	260
		CONTRACT NO. 76E06		
FED. ROAD DIST. NO.	ILLINOIS	FED. AID PROJECT		

\\DBCONN-11-MOTIF\DGN\..\DBCONN-11-BORDER\DGN\..\DBCONN-99-MOTIF\DGN\..\DBCONN-08-MOTIF\DGN\..\DBCONN-05-MOTIF\DGN
10-19-2011, 15:33:03 BONDHUJO \\FS-0244\AMVAULT\D-TRANS_07\2202\208858-001\ARCH\CADD\ITS TECH SYS\CONN\SHEETS CONTRACT 11\DBCONN-11-SHT-TSPL_ANT-C.DGN