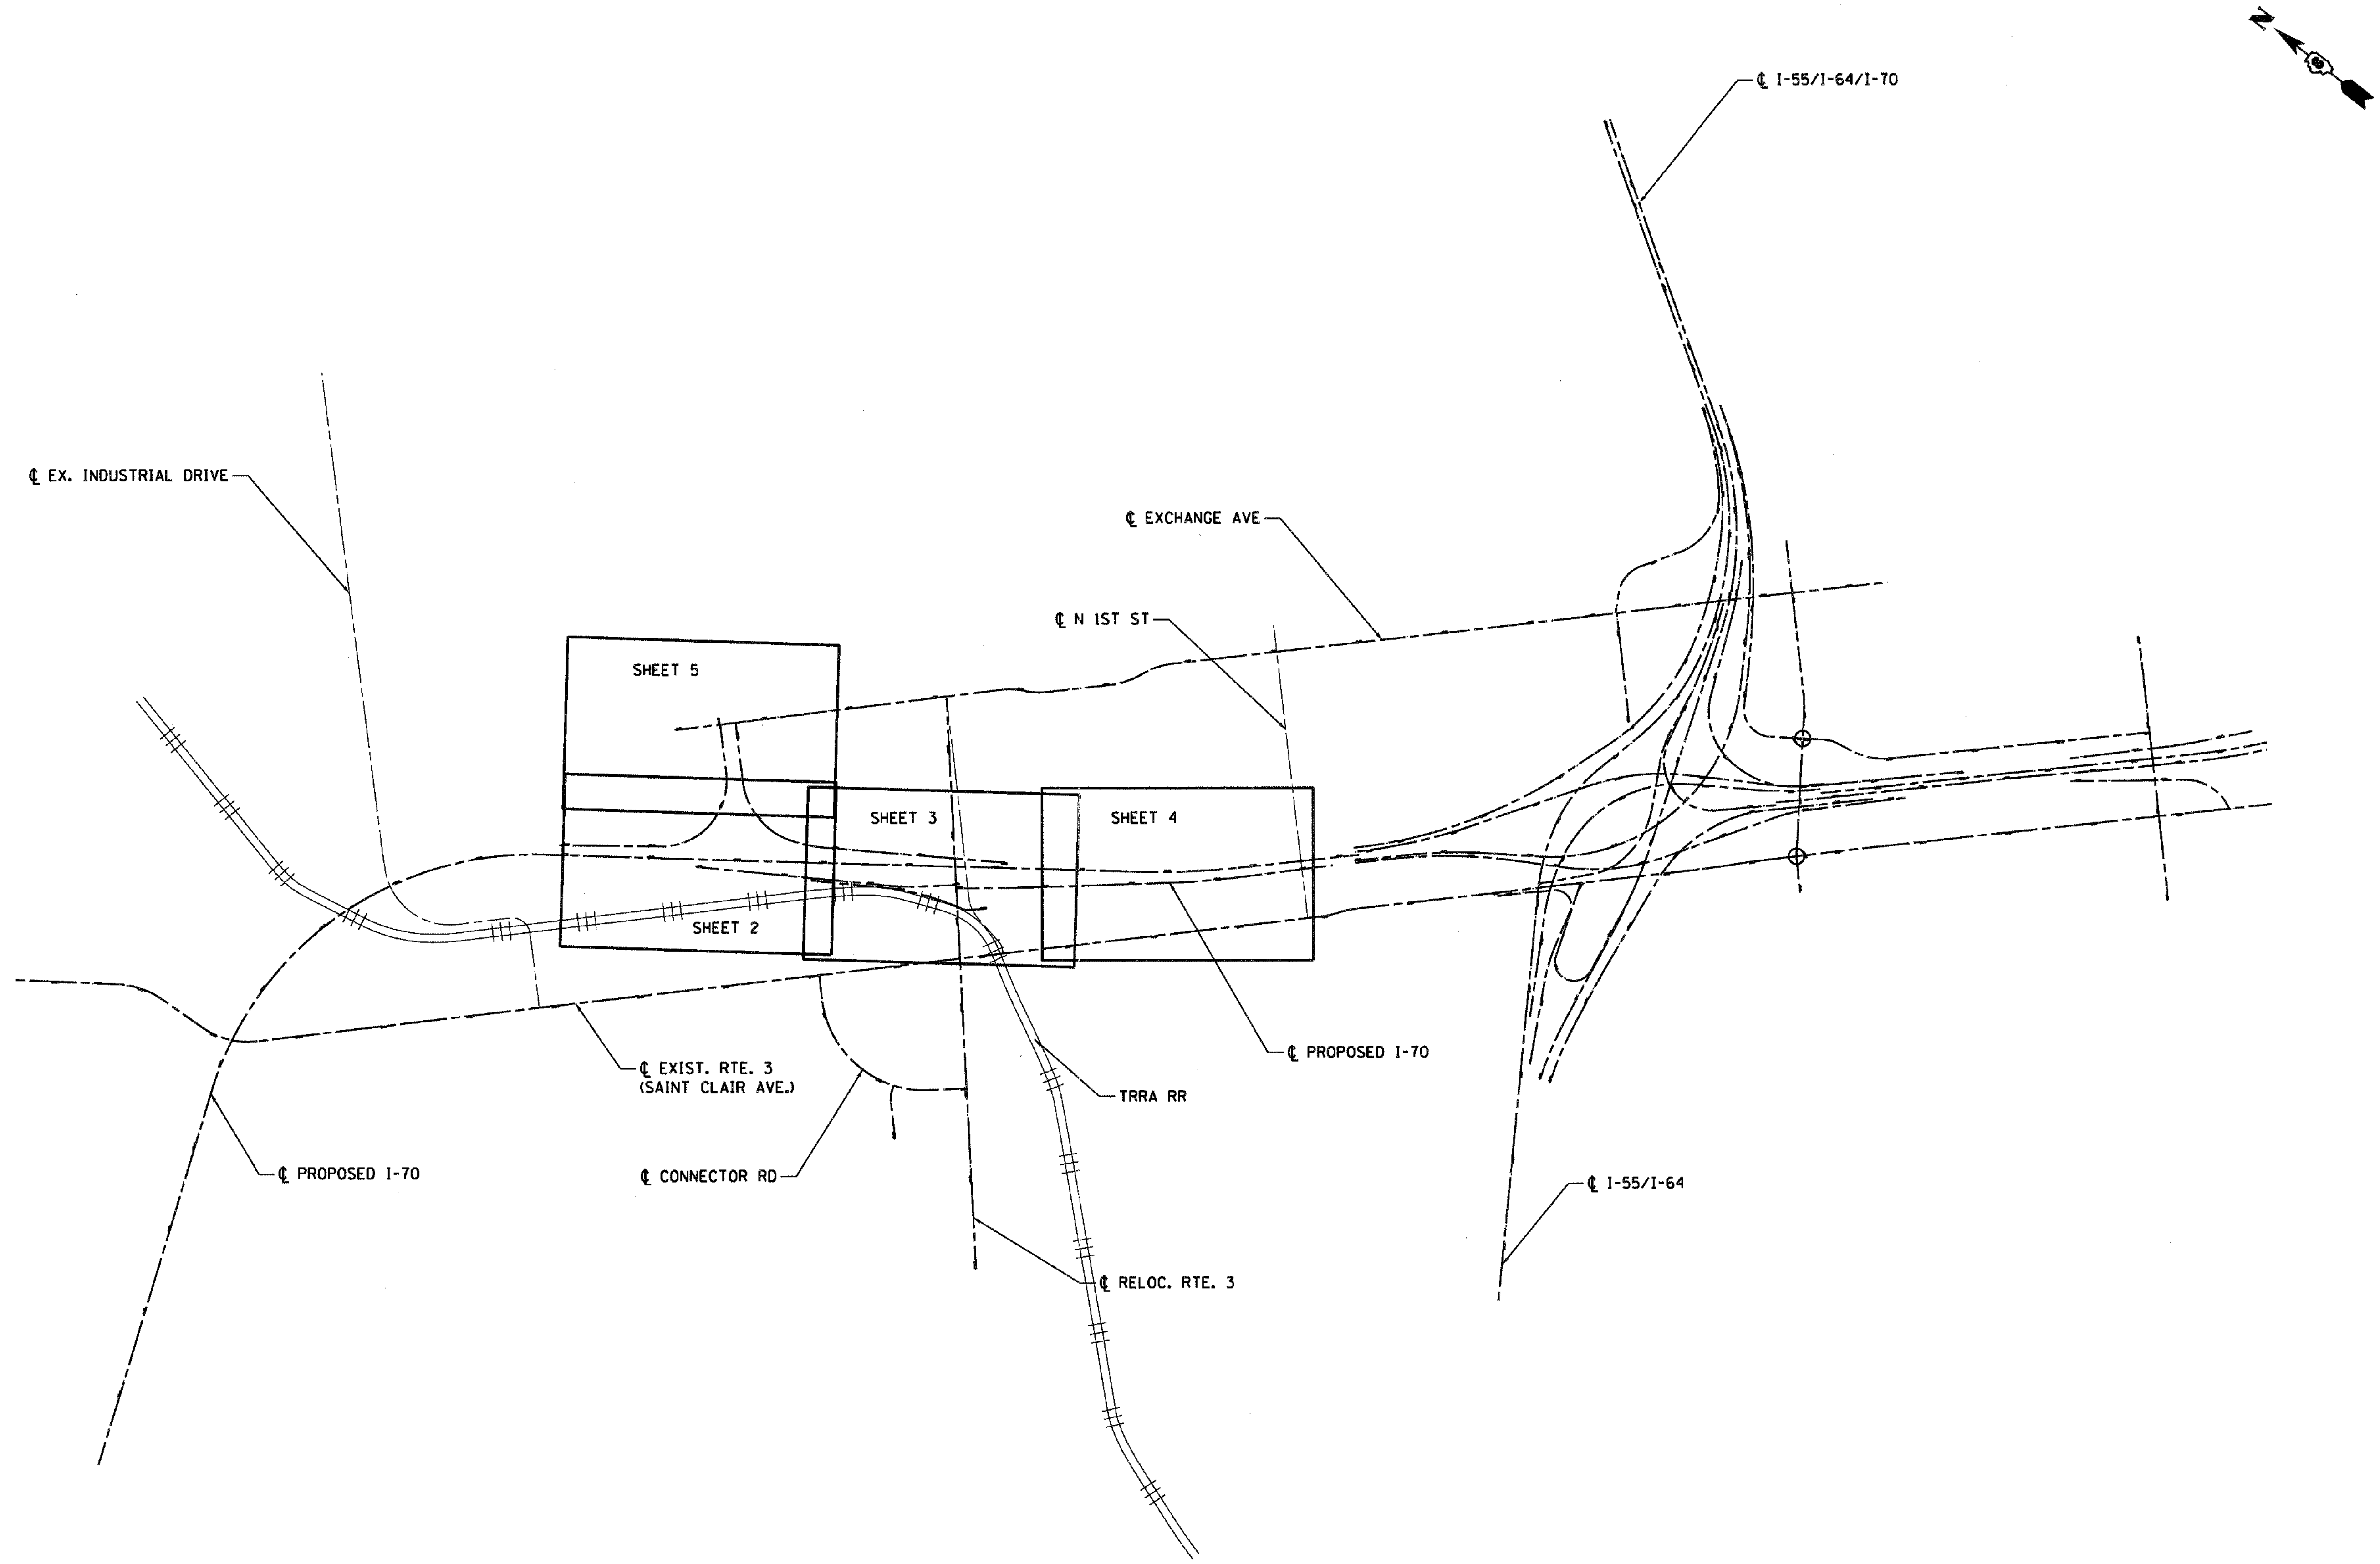

FILE NAME =	USER NAME = $USER$	DESIGNED - AAB	REVISED -	
$FILEL$		DRAWN - MNR	REVISED -	
ABNA ENGINEERING INC. PROFESSIONAL ENGINEERS EAST ST. LOUIS, ILLINOIS	PLOT SCALE = $SCALE$	CHECKED - JL	REVISED -	
ABNA engineering	PLOT DATE = $DATE$	DATE - 10/21/11	REVISED -	

STATE OF ILLINOIS
DEPARTMENT OF TRANSPORTATION
I-70 CONNECTION

LIGHTING KEYMAP LAYOUT

SCALE: 1"=500' | SHEET NO. 1 OF 5 SHEETS | STA. TO STA.

F.A.P. RTE.	SECTION	COUNTY	TOTAL SHEETS	SHEET NO.
998	82-2-1K	ST. CLAIR	353	262
		CONTRACT NO. 76E06		
FED. ROAD DIST. NO.	ILLINOIS FED. AID PROJECT			

$$$$ref_list_name$$$$ $$$$date_time$$$$ $$user$$ $$$$$$$$$$$$$$$$$$$$$dgn_name$$$$$$$$$$$$$$$$$$$$$