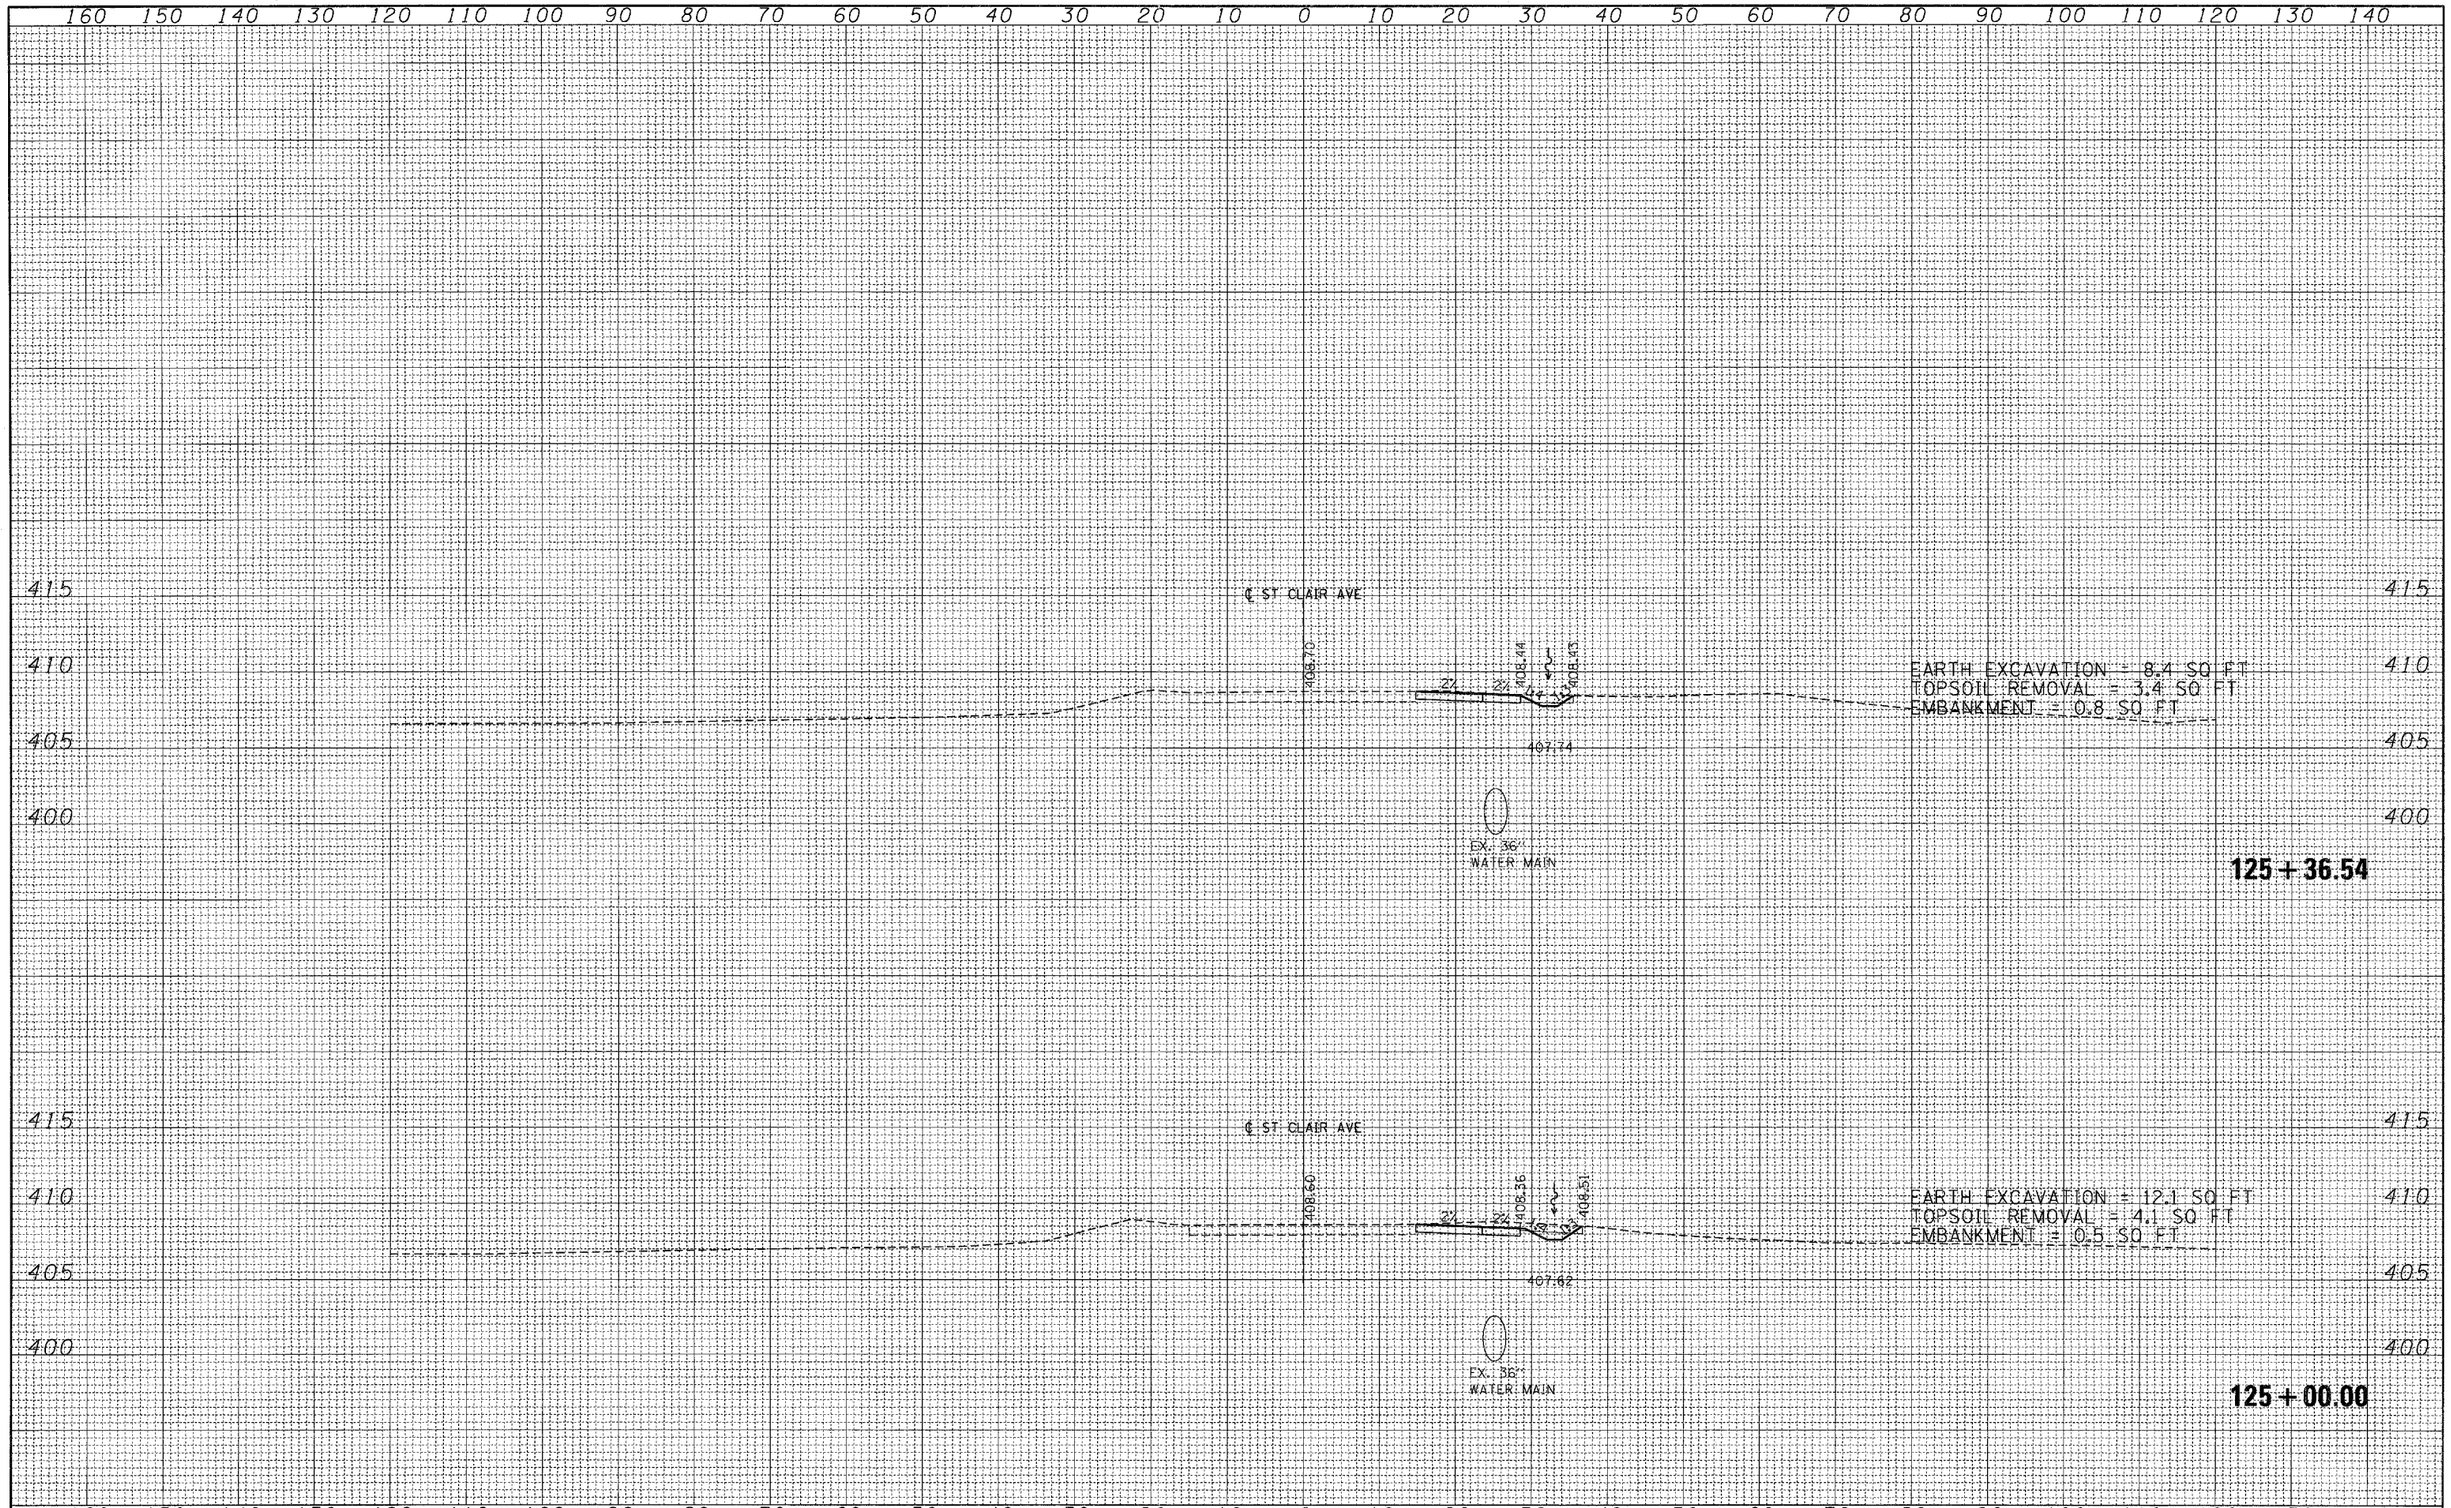

FINAL SURVEY	BY	DATE
SURVEYED		
PLOTTED		
TEMPLATE		
AREAS		
AREAS CHECKED		
NOTE BOOK		
NO.		

ORIGINAL SURVEY	BY	DATE
SURVEYED		
PLOTTED		
TEMPLATE		
AREAS		
AREAS CHECKED		
NOTE BOOK		
NO.		

160 150 140 130 120 110 100 90 80 70 60 50 40 30 20 10 0 10 20 30 40 50 60 70 80 90 100 110 120 130 140

FILE NAME = $FILE1$	USER NAME = $USER$	DESIGNED - JB	REVISED -
		DRAWN - AG	REVISED -
	PLOT SCALE = $SCALE$	CHECKED - JB	REVISED -
	PLOT DATE = $DATE$	DATE - 10/21/11	REVISED -

STATE OF ILLINOIS
DEPARTMENT OF TRANSPORTATION

CROSS SECTIONS
ST. CLAIR AVE

SCALE: SHEET NO. OF SHEETS STA. 125+00.00 TO STA. 125+36.54

F.A. RTE.	SECTION	COUNTY	TOTAL SHEETS	SHEET NO.
998	82-2-1K	ST CLAIR	353	339

CONTRACT NO. 76E06

ILLINOIS FED. AID PROJECT