| FINAL SURVEY | BY | DATE |
|---|---|---|
| SURVEYED | | |
| PLOTTED | | |
| NOTE BOOK | TEMPLATE | |
| NO. | AREAS | |
| | AREAS CHECKED | |

| ORIGINAL SURVEY | BY | DATE |
|---|---|---|
| SURVEYED | | |
| PLOTTED | | |
| NOTE BOOK | TEMPLATE | |
| NO. | AREAS | |
| | AREAS CHECKED | |

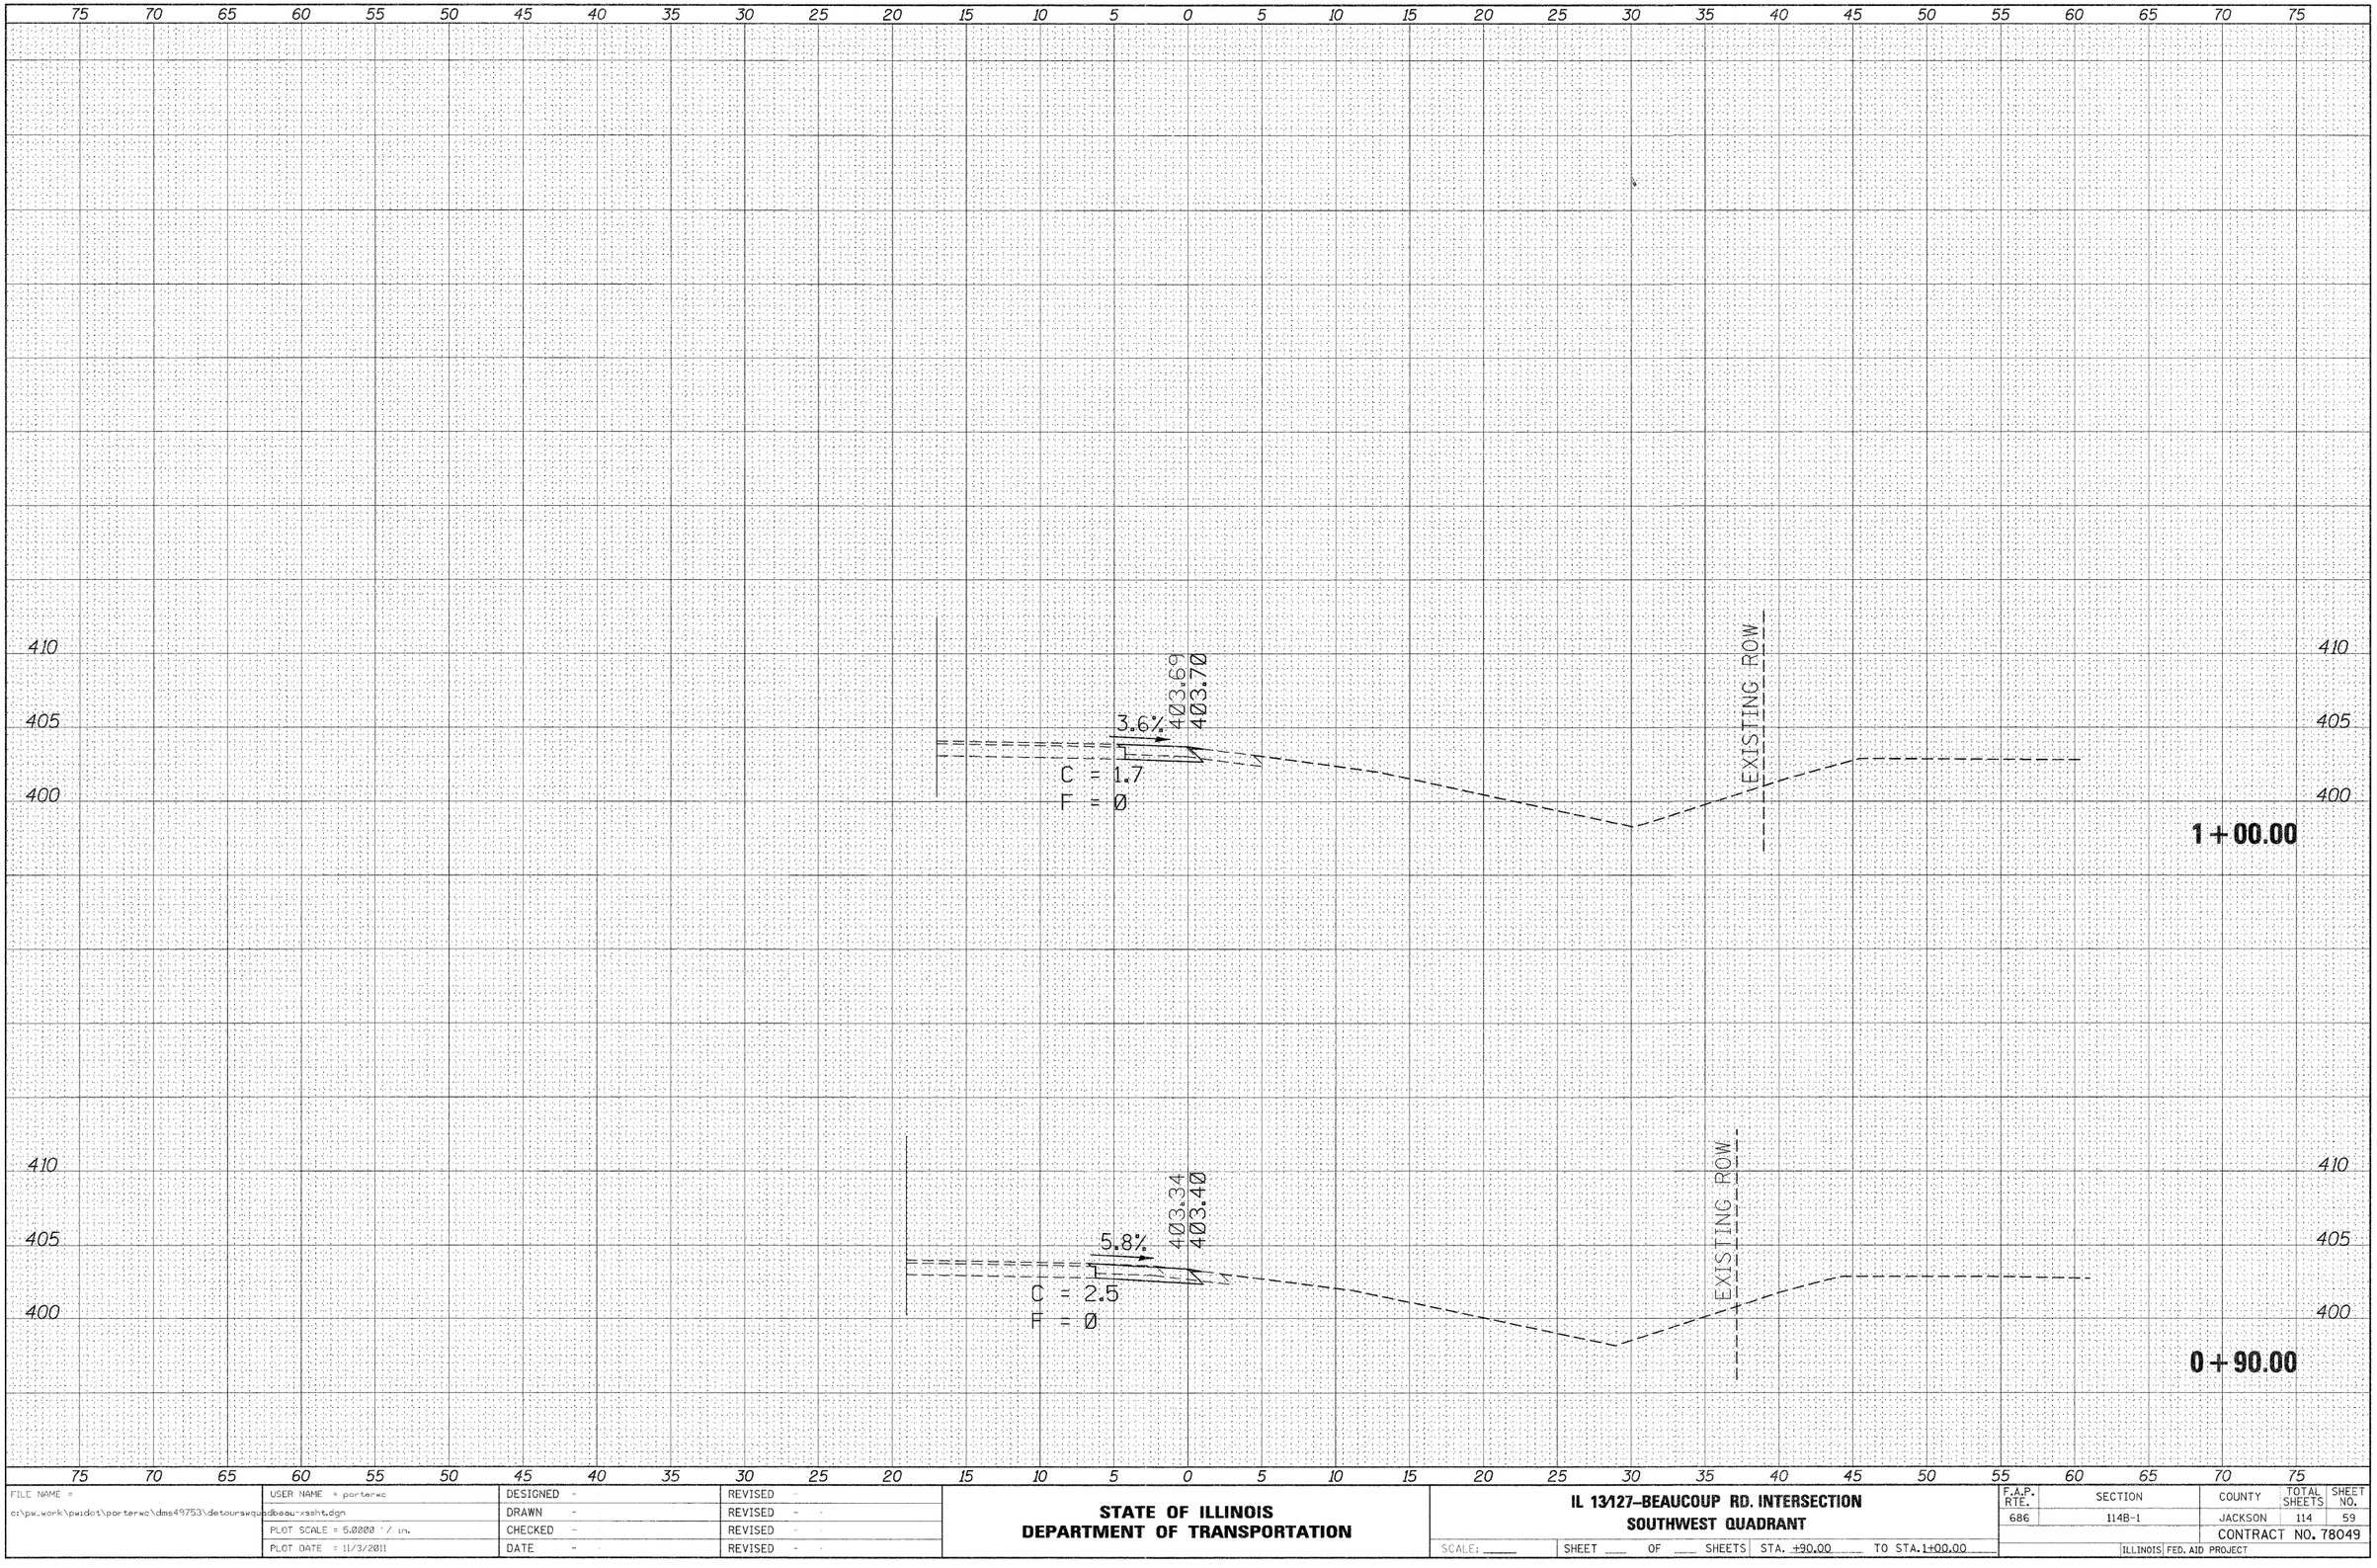


| FILE NAME = | USER NAME = porterwc | DESIGNED - | REVISED - |
|---|---|---|---|
| c:\pw_work\pwidot\porterwc\dms49753\detourswquadbeau-xssht.dgn | | DRAWN - | REVISED - |
| | PLOT SCALE = 5.0000 ' / in. | CHECKED - | REVISED - |
| | PLOT DATE = 11/3/2011 | DATE - | REVISED - |

**STATE OF ILLINOIS**
**DEPARTMENT OF TRANSPORTATION**

**IL 13\127–BEAUCOUP RD. INTERSECTION**
**SOUTHWEST QUADRANT**

SCALE: ____ SHEET ___ OF ___ SHEETS STA. +90.00 TO STA. 1+00.00

| F.A.P. RTE. | SECTION | COUNTY | TOTAL SHEETS | SHEET NO. |
|---|---|---|---|---|
| 686 | 114B-1 | JACKSON | 114 | 59 |
| | | CONTRACT NO. 78049 | | |
| | ILLINOIS | FED. AID PROJECT | | |