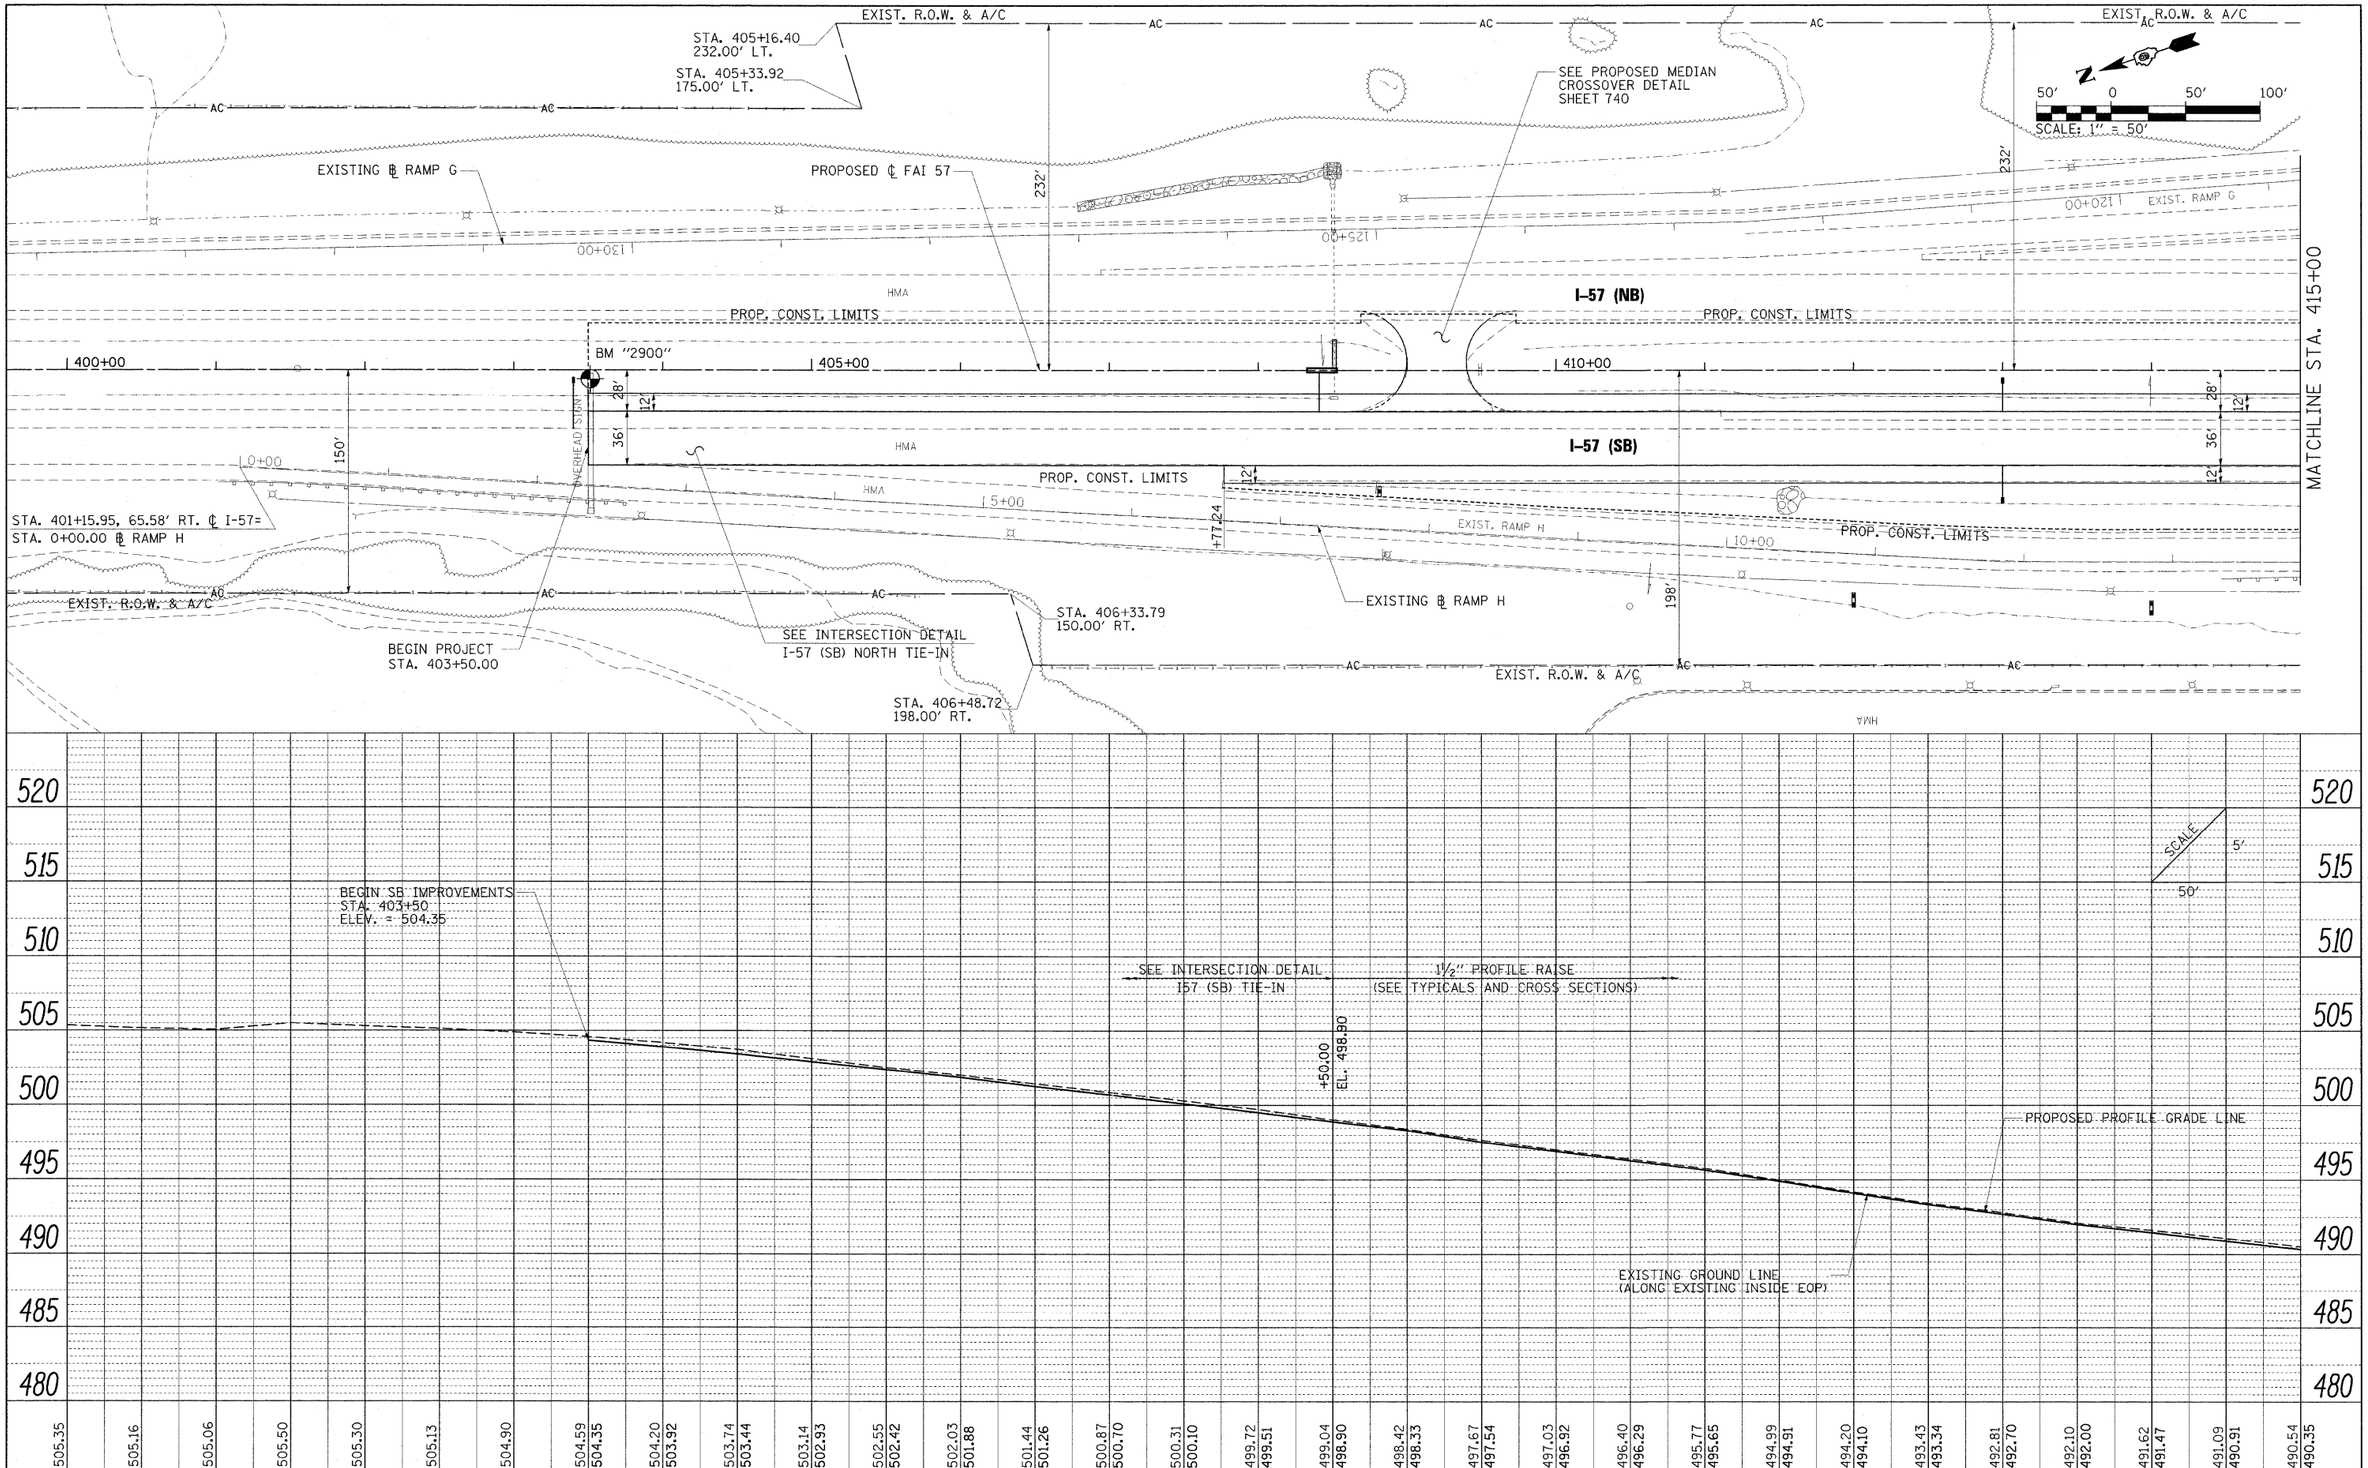

FILE NAME = ...\D978182-sht-plnprf157-001.dgn	USER NAME = Brad Downen	DESIGNED - BJD	REVISED -
		DRAWN - RAH	REVISED -
	PLOT SCALE = 50.0000 ' / IN.	CHECKED - BJD	REVISED -
	PLOT DATE = 10/12/2011	DATE - 10/07/11	REVISED -

STATE OF ILLINOIS
DEPARTMENT OF TRANSPORTATION

PLAN AND PROFILE
INTERSTATE 57

SCALE: 1" = 50' | SHEET NO. OF SHEETS | STA. 400+00 TO STA. 415+00

F.A. RTE.	SECTION	COUNTY	TOTAL SHEETS	SHEET NO.
*	(X1-6-2)HBK-2, HB-1,2; (1X-1)R-1	WILLIAMSON	968	94
* F.A.I. 57 AND F.A.P. 331		CONTRACT NO. 78182		
		ILLINOIS FED. AID PROJECT		