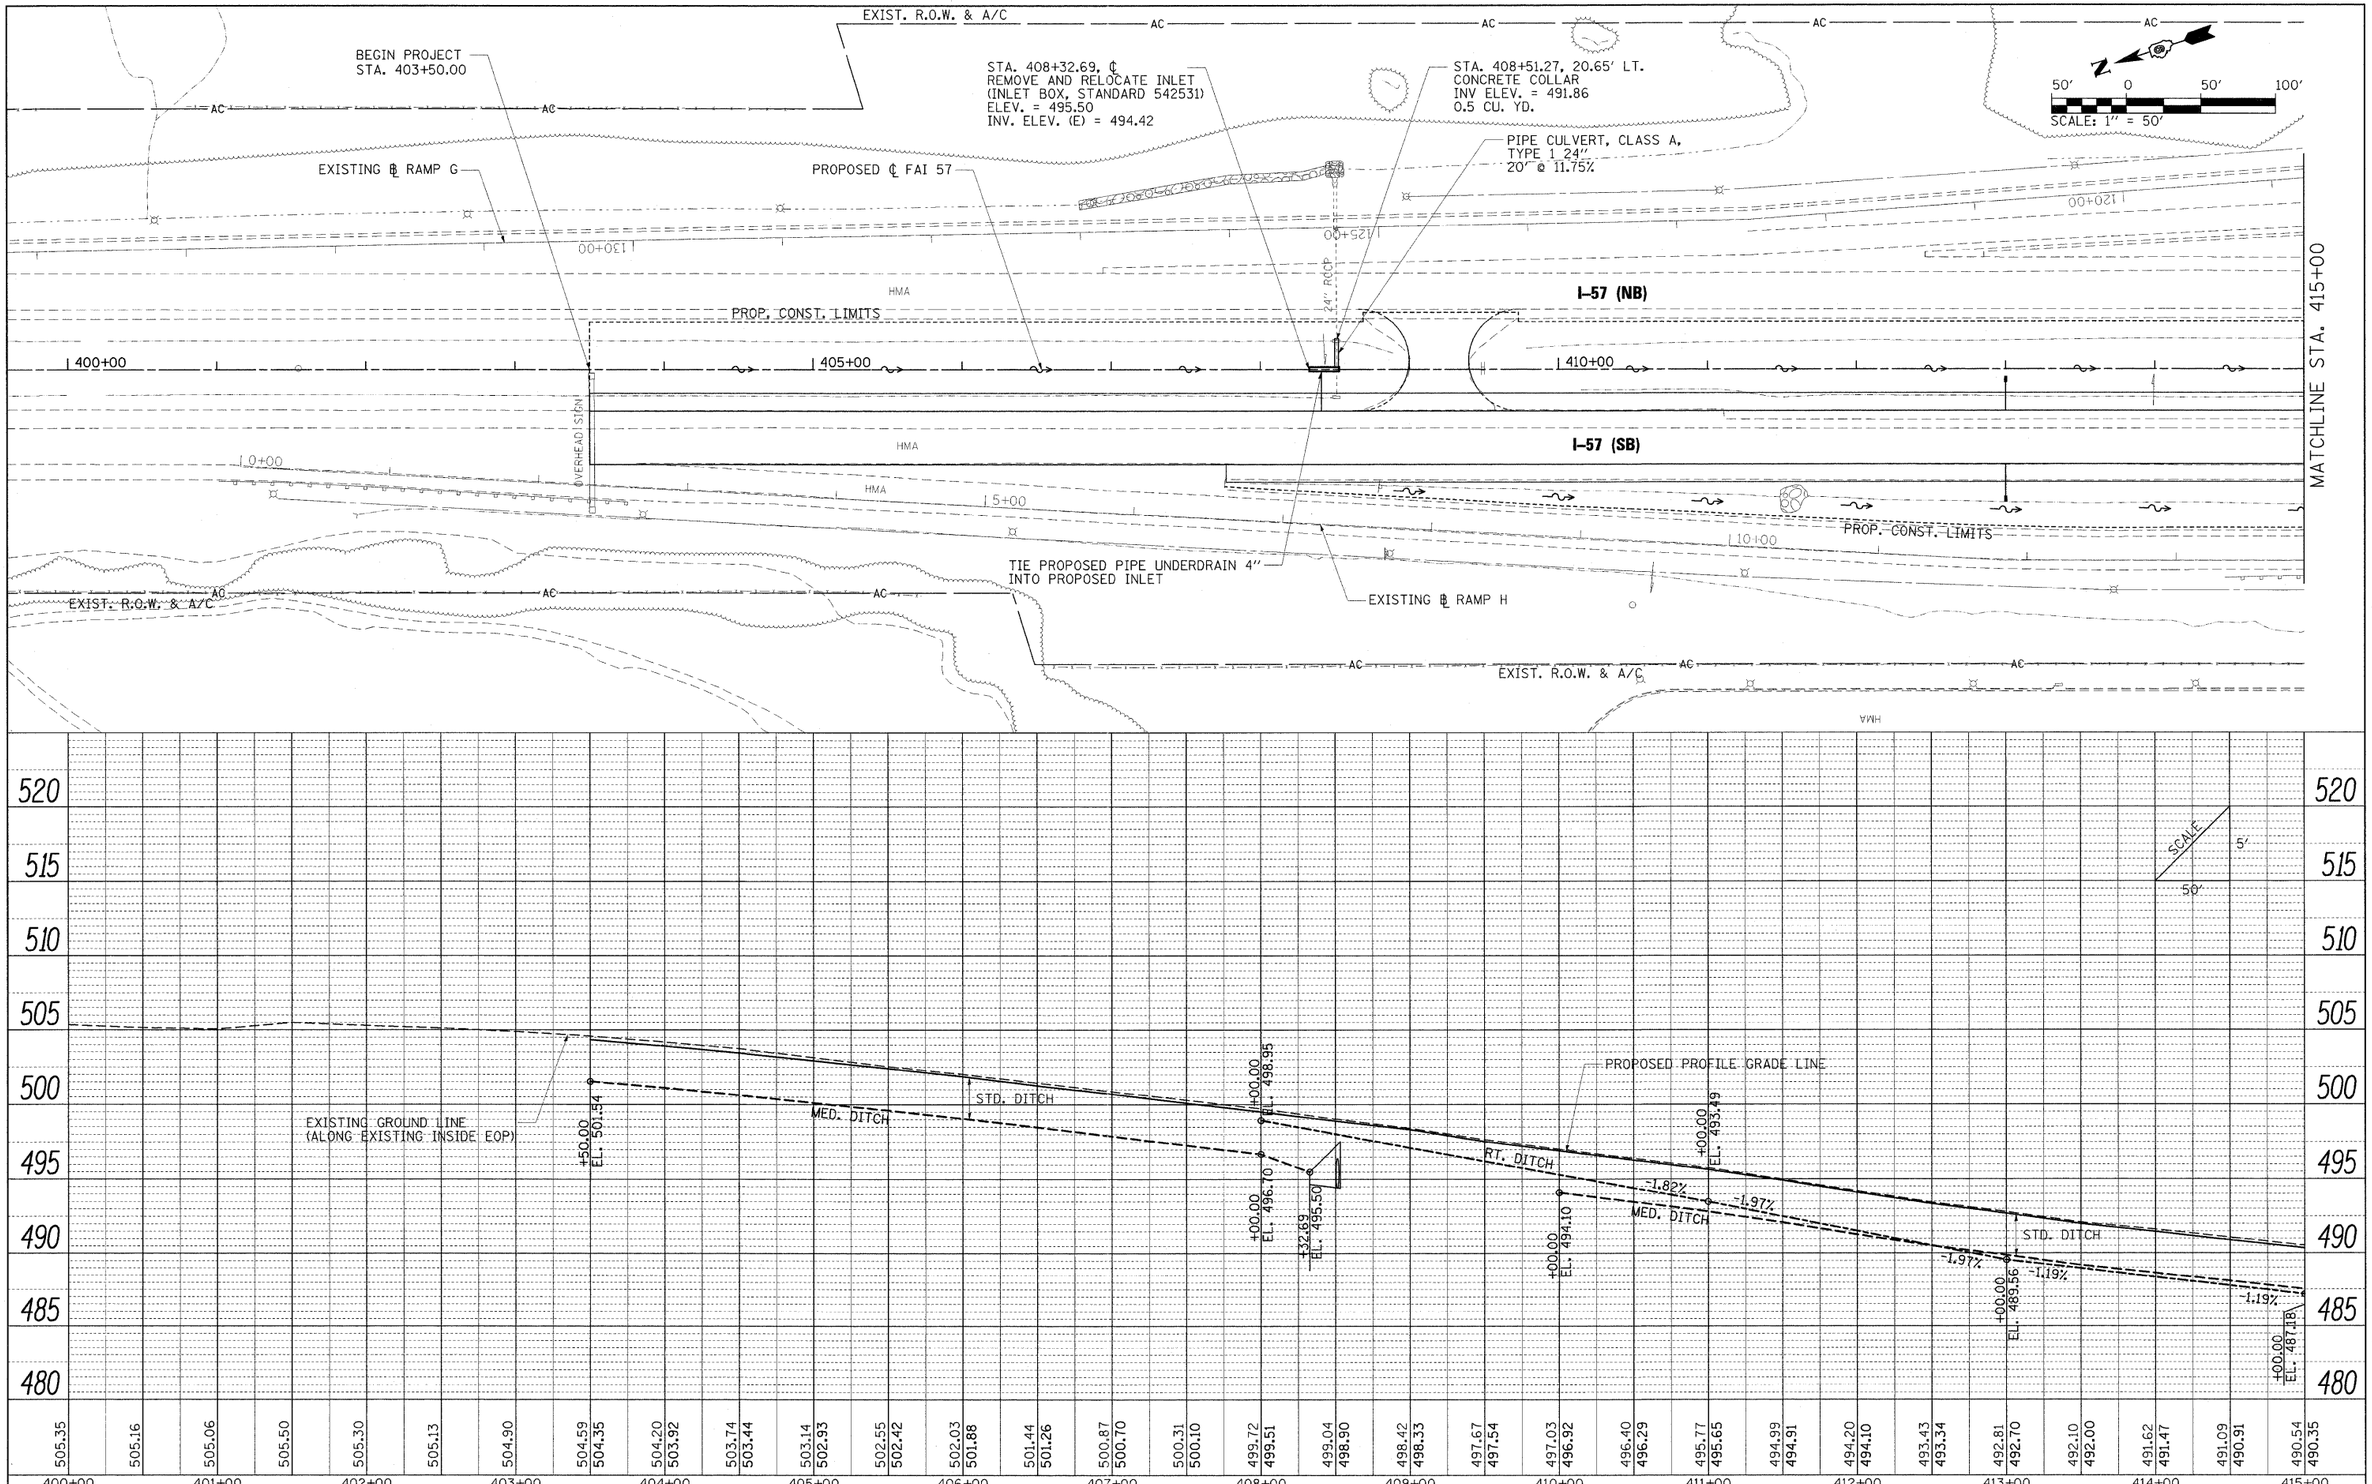

400+00	401+00	402+00	403+00	404+00	405+00	406+00	407+00	408+00	409+00	410+00	411+00	412+00	413+00	414+00	415+00
505.35	505.16	505.06	505.50	505.30	505.13	504.90	504.59 / 504.35	504.20 / 503.92	503.74 / 503.44	503.14 / 502.93	502.55 / 502.42	502.03 / 501.88	501.44 / 501.26	500.87 / 500.70	500.31 / 500.10	499.72 / 499.51	499.04 / 498.90	498.42 / 498.33	497.67 / 497.54	497.03 / 496.92	496.40 / 496.29	495.77 / 495.65	494.99 / 494.91	494.20 / 494.10	493.43 / 493.34	492.81 / 492.70	492.10 / 492.00	491.62 / 491.47	491.09 / 490.91	490.54 / 490.35

FILE NAME =	USER NAME = Brad Downen	DESIGNED - SCD / BMB	REVISED -
...\D978182-sht-drain157-001.dgn		DRAWN - JEB / RAH	REVISED -
	PLOT SCALE = 50.0000 ' / IN.	CHECKED - SCD / BJD	REVISED -
	PLOT DATE = 10/14/2011	DATE - 10/07/11	REVISED -

STATE OF ILLINOIS
DEPARTMENT OF TRANSPORTATION

DRAINAGE PLAN AND PROFILE
INTERSTATE 57

SCALE: 1" = 50' | SHEET NO. OF SHEETS | STA. 400+00 TO STA. 415+00

F.A. RTE.	SECTION	COUNTY	TOTAL SHEETS	SHEET NO.
*	(X1-6-2)HBK-2, HB-1,2; (IX-1)R-1	WILLIAMSON	968	302
* F.A.I. 57 AND F.A.P. 331		CONTRACT NO. 78182		
	ILLINOIS FED. AID PROJECT			

PLAN: DATE | BY | SURVEYED | PLOTTED | CROSS SECTIONS CHECKED | ALIGNMENT CHECKED | INT. OF MAT. CHECKED | CADD FILE NAME | NOTE BOOK | NO.

PROFILE: DATE | BY | SURVEYED | PLOTTED | CROSS SECTIONS CHECKED | R.A.N.D. NOTES | NOTE BOOK | NO. | STRUCTURE NO.(IF ANY, CHKD)