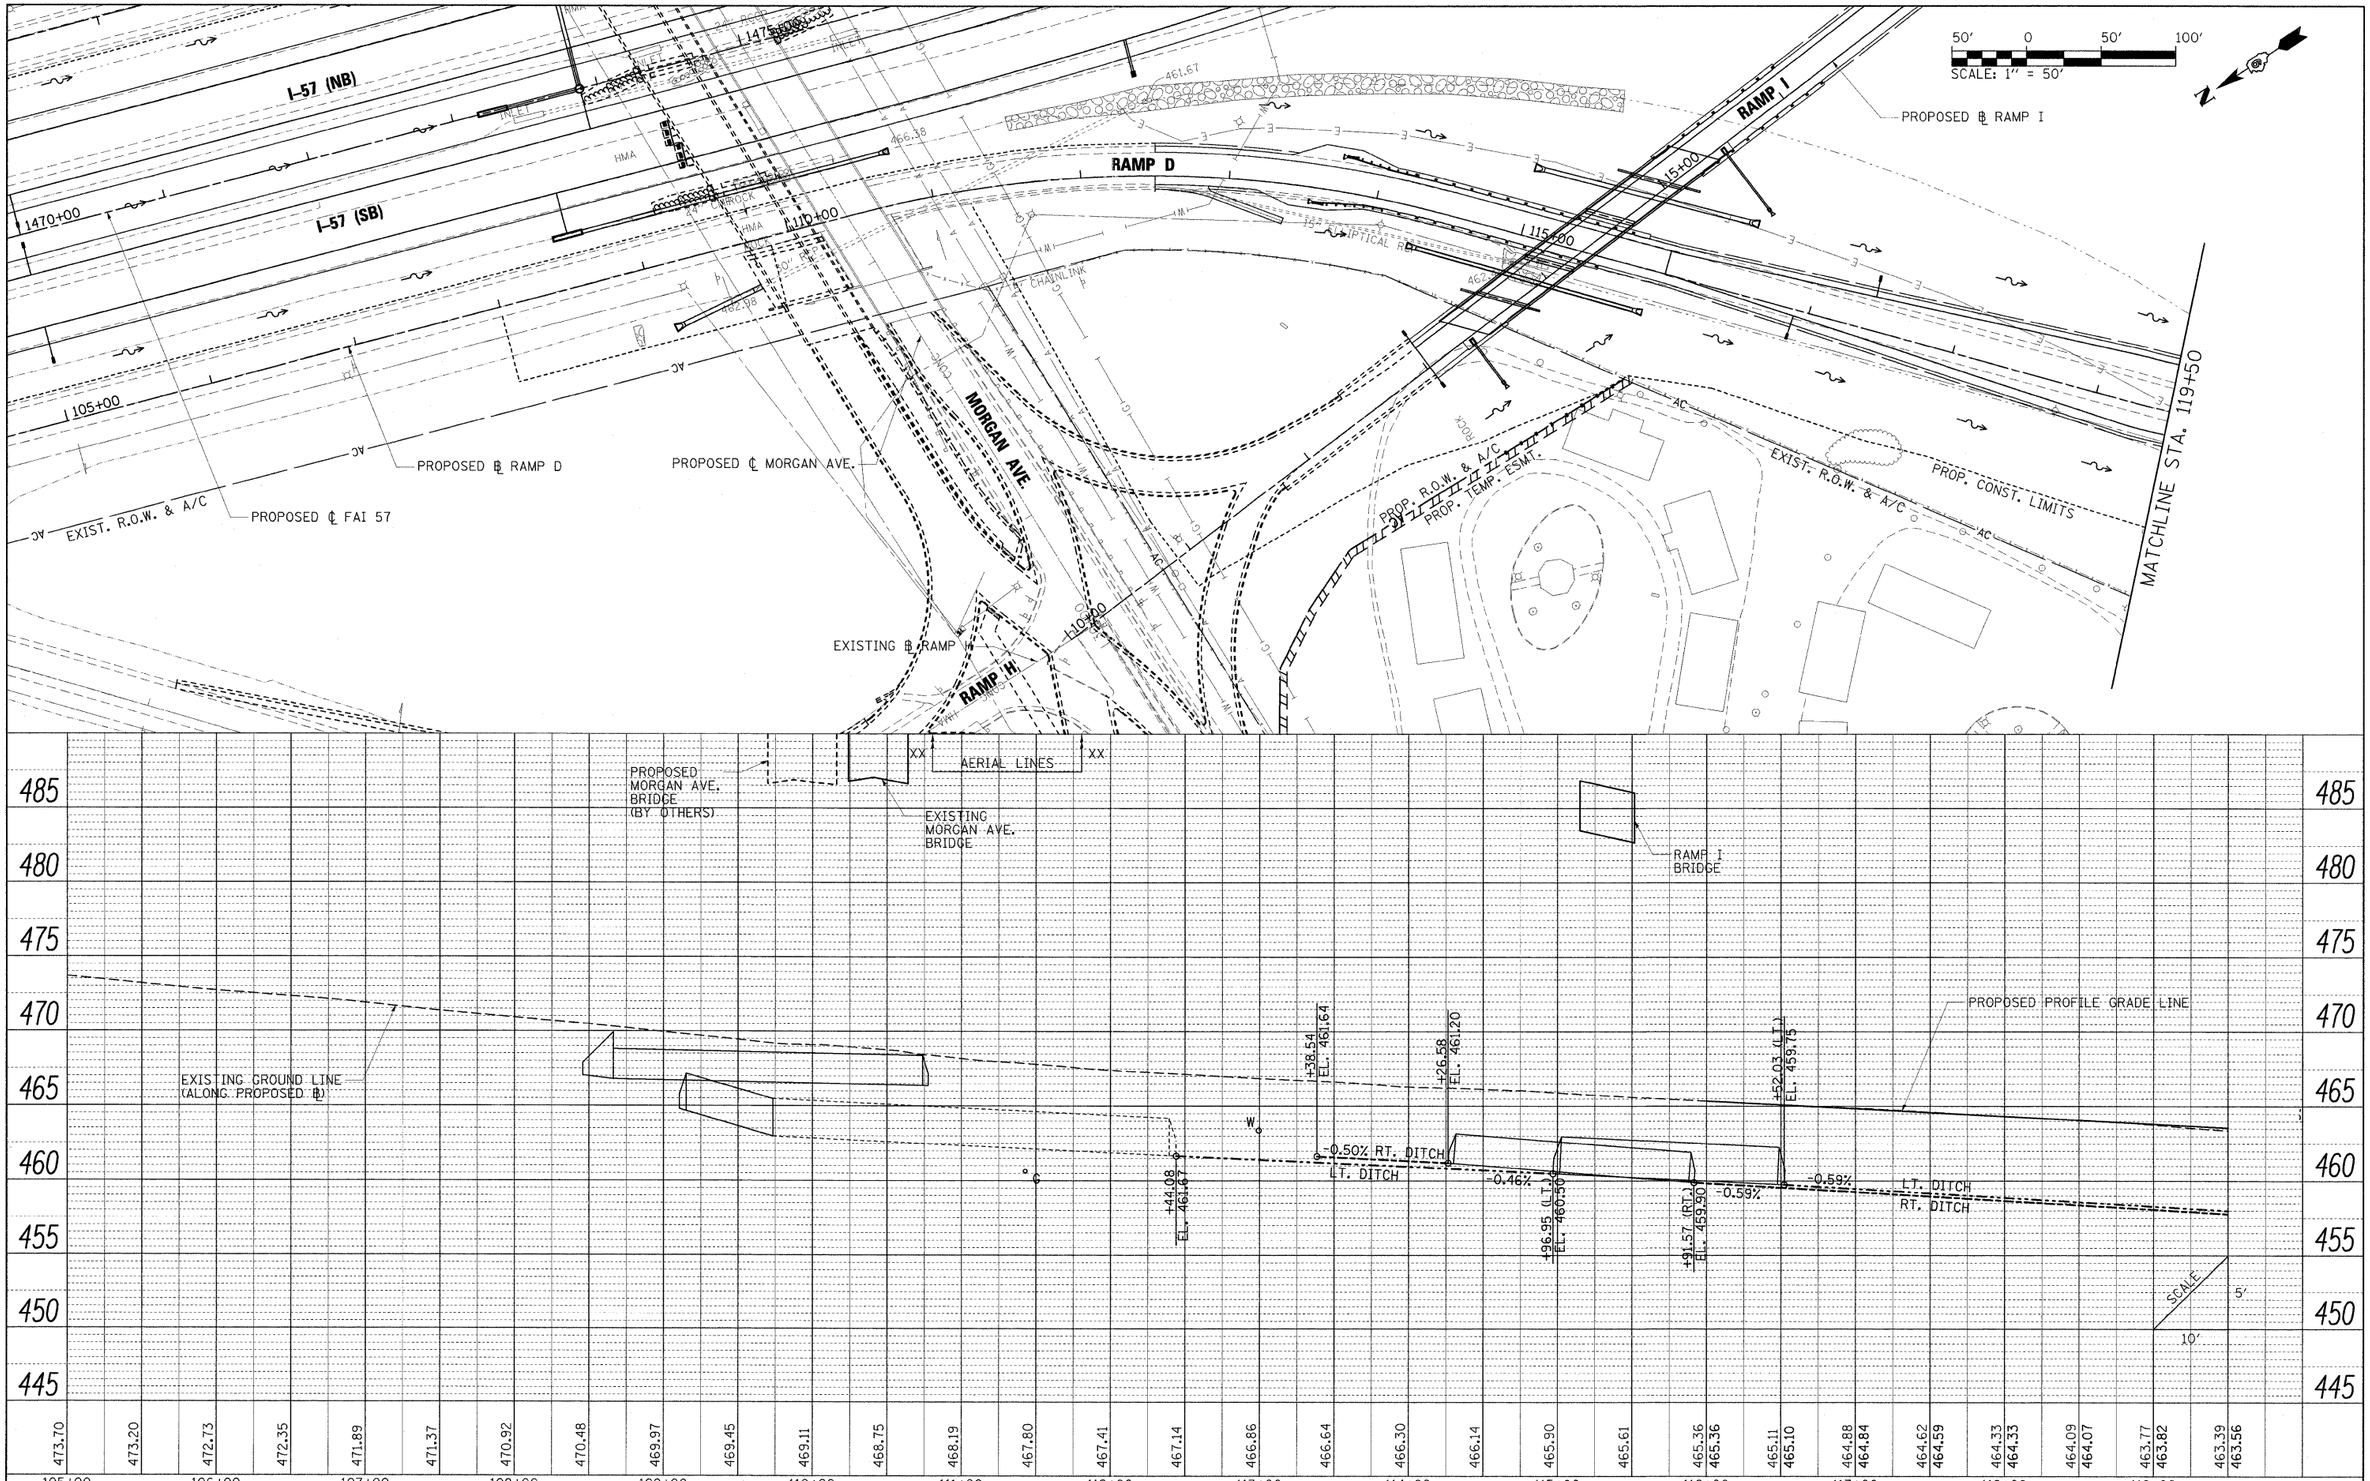

PLAN		BY	DATE
NOTE BOOK NO.	SURVEYED / PLOTTED / ALIGNMENT CHECKED / R.O.W. CHECKED / FIELD FILE NAME		

PROFILE		BY	DATE
NOTE BOOK NO.	SURVEYED / PLOTTED / GRADES CHECKED / B.M. NOTED / STRUCTURE NOTATIONS CHKD		

FILE NAME = ...\D978182-sht-drainRAMPD-021.dgn	USER NAME = Brad Downen	DESIGNED - SCD / BMB	REVISED -
		DRAWN - JEB / RAH	REVISED -
	PLOT SCALE = 50.0000 ' / IN.	CHECKED - SCD / BJD	REVISED -
	PLOT DATE = 10/12/2011	DATE - 10/07/11	REVISED -

STATE OF ILLINOIS
DEPARTMENT OF TRANSPORTATION

DRAINAGE PLAN AND PROFILE
RAMP D

SCALE: 1" = 50' | SHEET NO. OF SHEETS | STA. 105+00 TO STA. 120+00

F.A. RTE.	SECTION	COUNTY	TOTAL SHEETS	SHEET NO.
*	(X1-6-2)HBK-2, HB-1,2; (IX-1)R-1	WILLIAMSON	968	322
* F.A.I. 57 AND F.A.P. 331		CONTRACT NO. 78182		
		ILLINOIS FED. AID PROJECT		