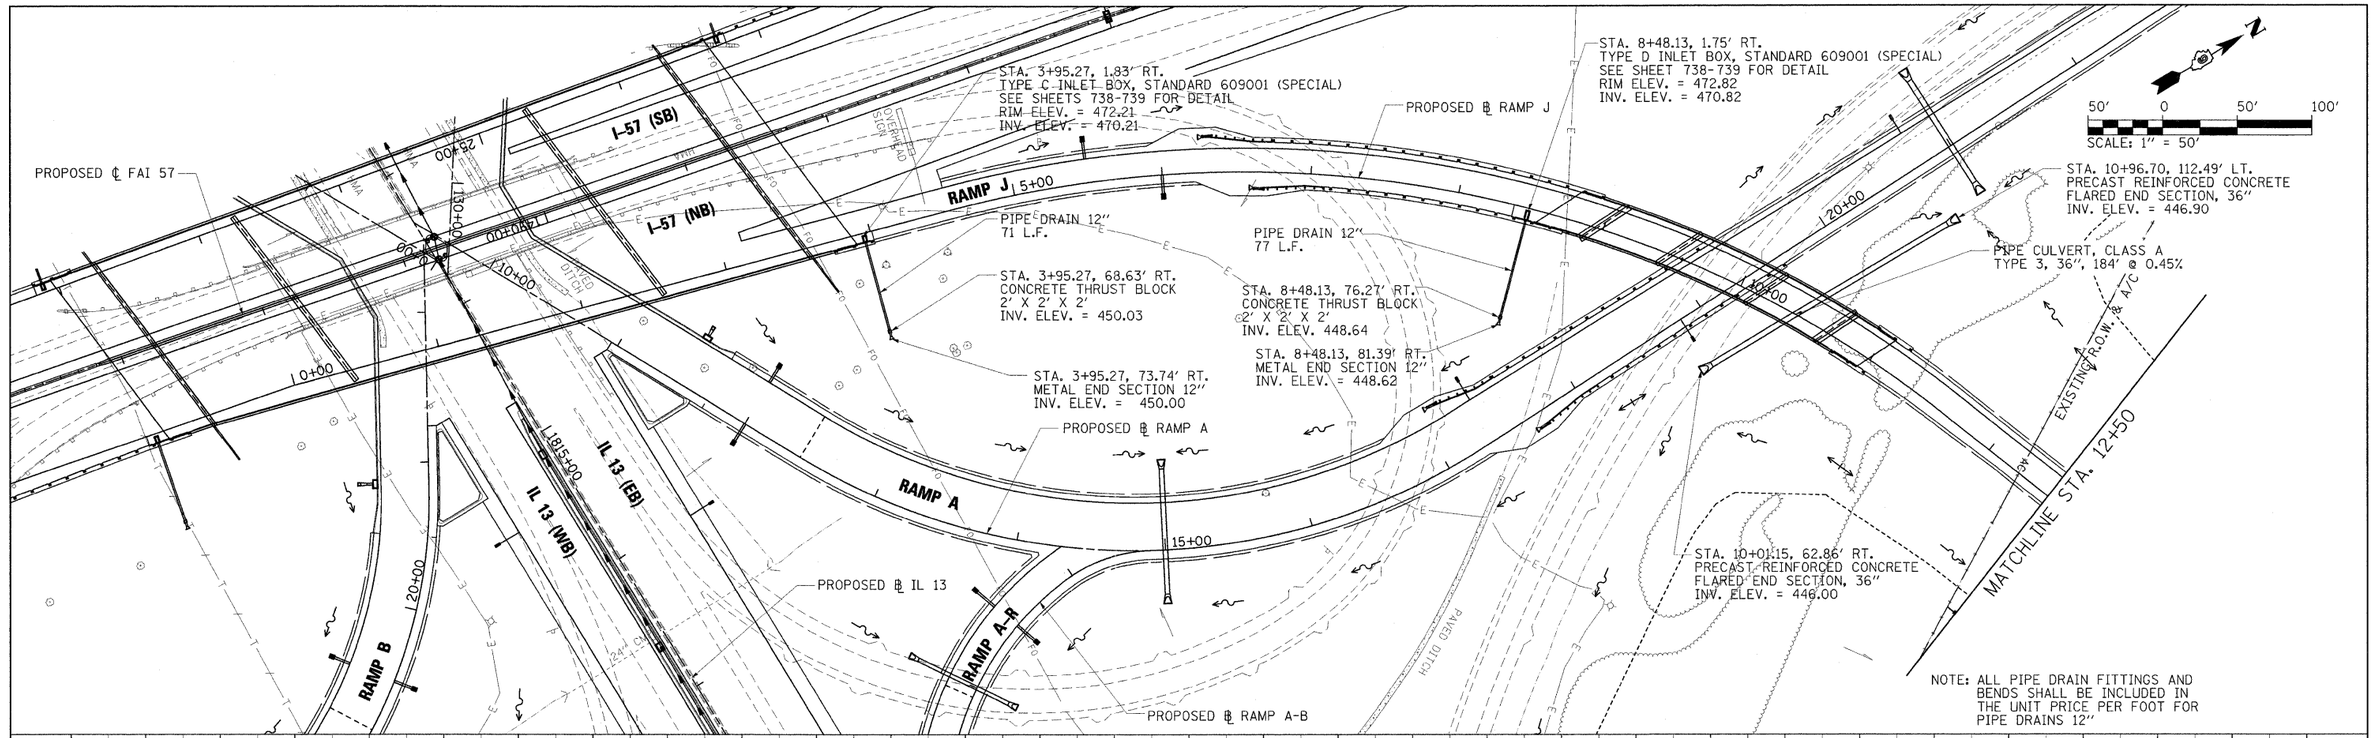

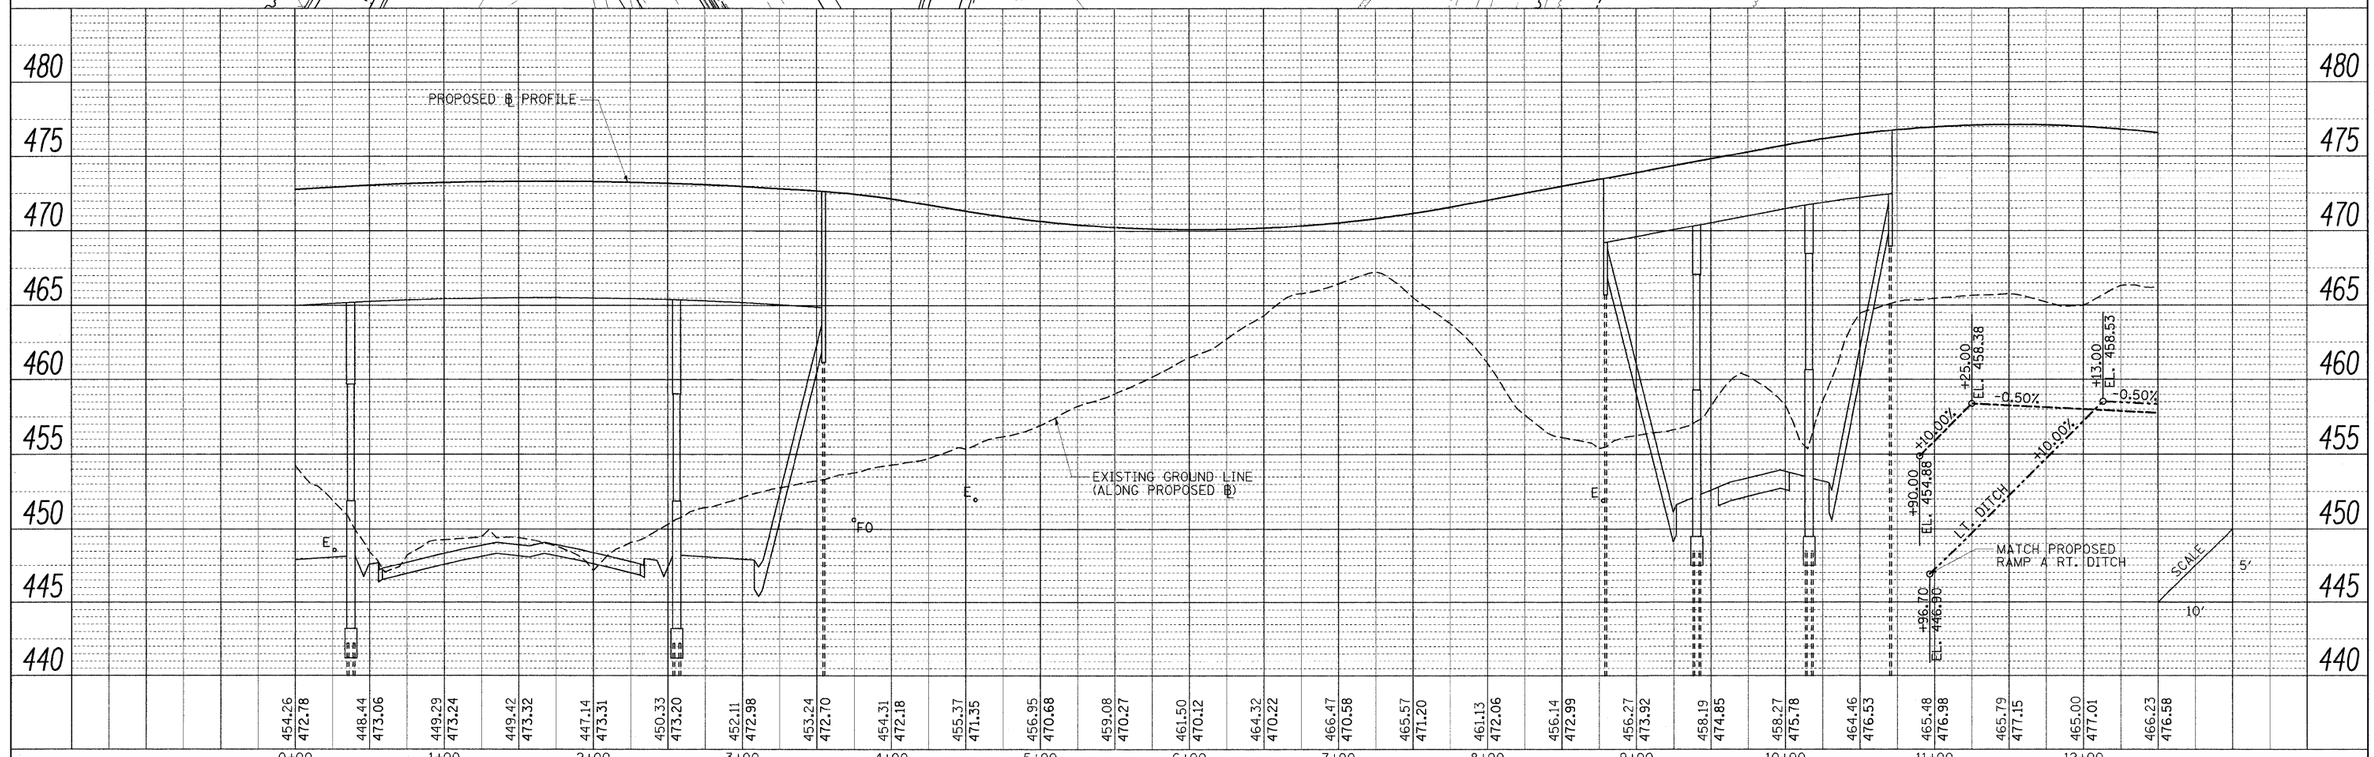

PLAN — SURVEYED / PLOTTED / NOTE BOOK / NO. / ALIGNMENT CHECKED / RT. OF WAY CHECKED / ROD / TAI NAME / BY / DATE

PROFILE — SURVEYED / PLOTTED / NOTE BOOK / NO. / GRADES CHECKED / R.M. NOTED / STRUCTURE NOTATING CHKD / BY / DATE

FILE NAME =	USER NAME = Brad Downen	DESIGNED - SCD / BMB	REVISED -
...\D978182-sht-drainRAMPJ-025.dgn		DRAWN - JEB / RAH	REVISED -
	PLOT SCALE = 50.0000 ' / IN.	CHECKED - SCD / BJD	REVISED -
	PLOT DATE = 10/12/2011	DATE - 10/07/11	REVISED -

STATE OF ILLINOIS
DEPARTMENT OF TRANSPORTATION

DRAINAGE PLAN AND PROFILE
RAMP J

SCALE: 1" = 50' | SHEET NO. OF SHEETS | STA. 0+00 | TO STA. 12+50

F.A. RTE.	SECTION	COUNTY	TOTAL SHEETS	SHEET NO.
*	(X1-6-2)HBK-2, HB-1,2; (IX-1)R-1	WILLIAMSON	968	326
*	F.A.I. 57 AND F.A.P. 331	CONTRACT NO. 78182		
	ILLINOIS FED. AID PROJECT			