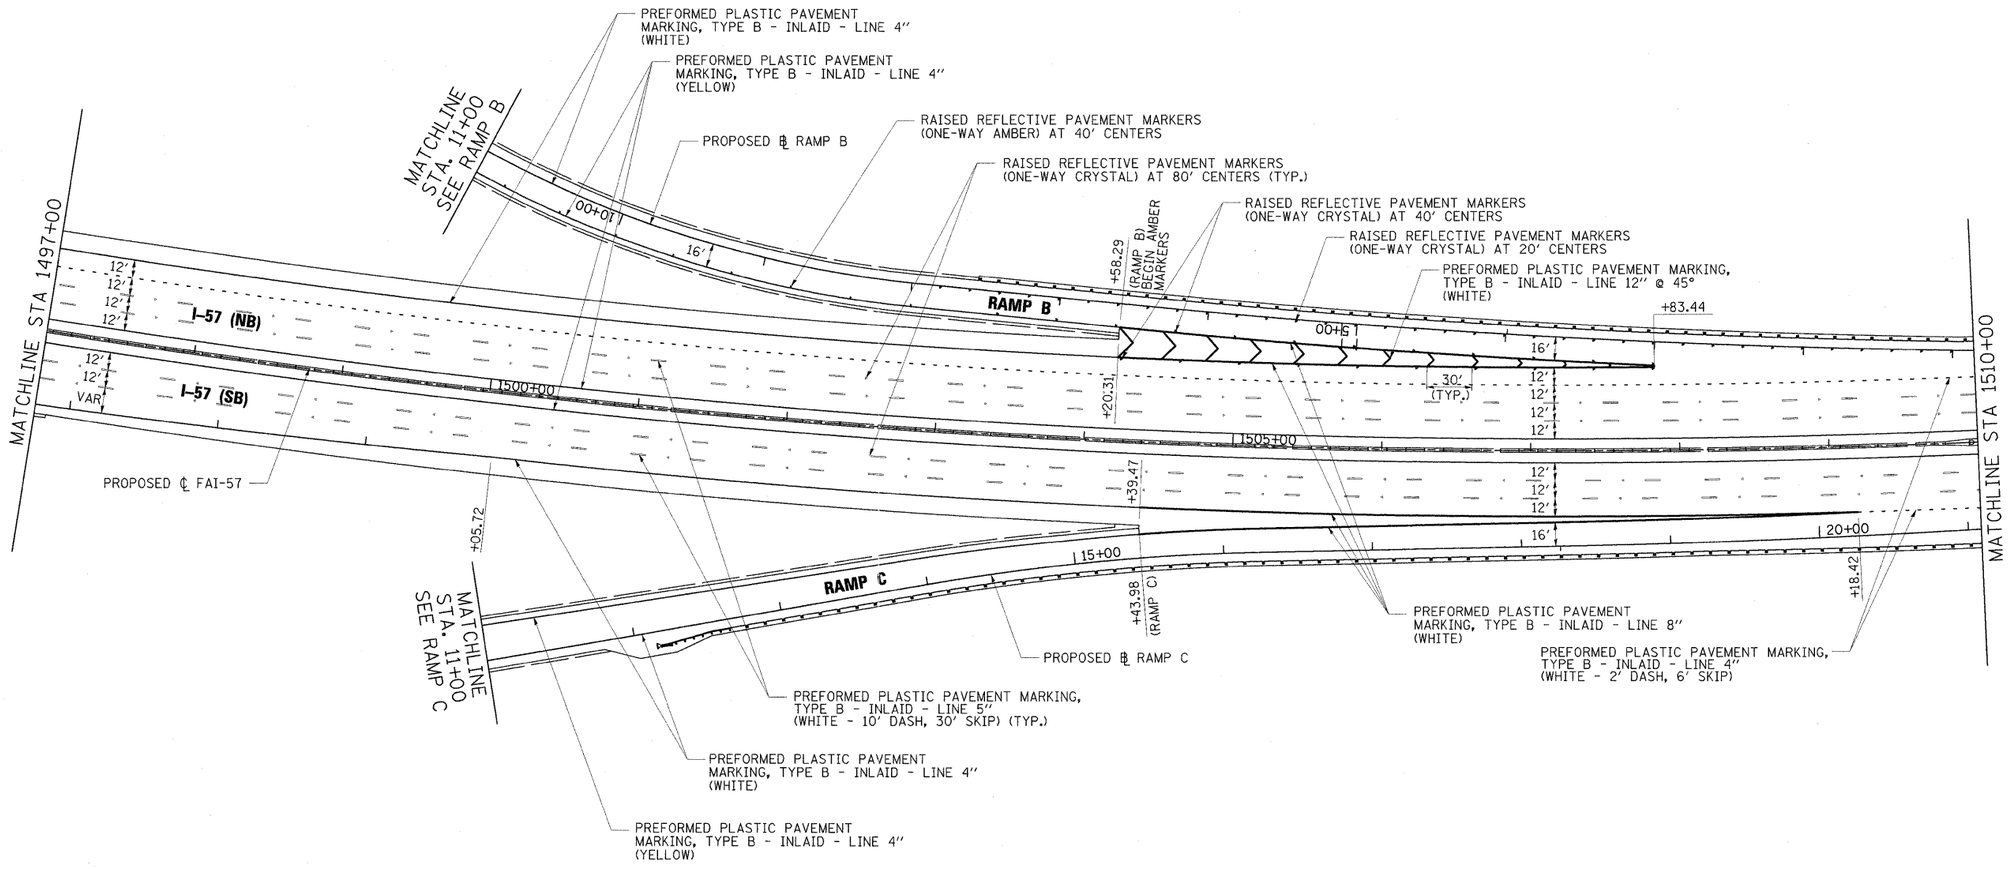

FILE NAME = ...\D978102-sht-pmk-157_006.dgn	USER NAME = Rob Heady	DESIGNED - JWH	REVISED -
		DRAWN - JWH	REVISED -
	PLOT SCALE = 50.0000 ' / IN.	CHECKED - BJD	REVISED -
	PLOT DATE = 10/7/2011	DATE - 10/07/11	REVISED -

STATE OF ILLINOIS
DEPARTMENT OF TRANSPORTATION

PAVEMENT MARKING PLAN
INTERSTATE 57

SCALE: 1" = 50' | SHEET NO. OF SHEETS | STA. 1497+00 TO STA. 1510+00

F.A. RTE.	SECTION	COUNTY	TOTAL SHEETS	SHEET NO.
*	(X1-6-2)HBK-2, HB-1,2; (IX-1)R-1	WILLIAMSON	968	400
* F.A.I. 57 AND F.A.P. 331		CONTRACT NO. 78182		
ILLINOIS FED. AID PROJECT				