


## PARTIAL OUTSIDE ELEVATION OF PARAPET

(NB East Parapet, Looking West)

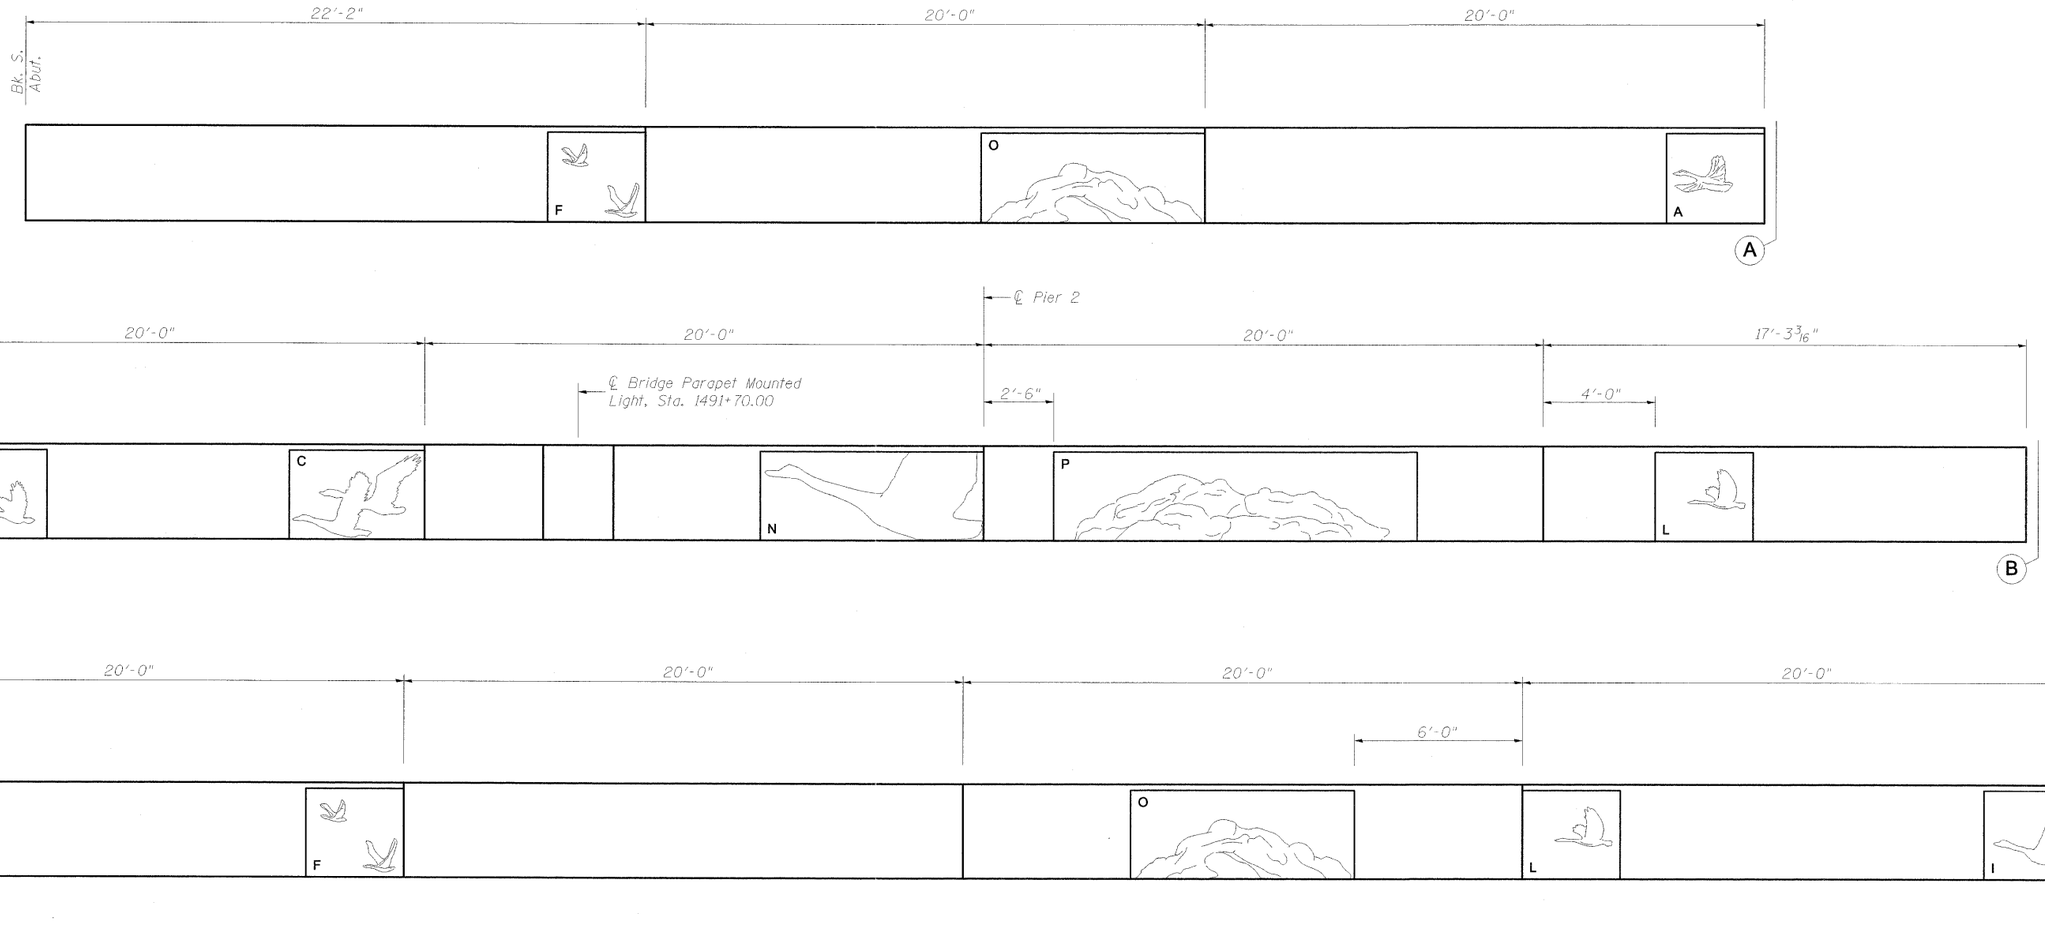


OUTSIDE ELEVATION




SECTION A-A

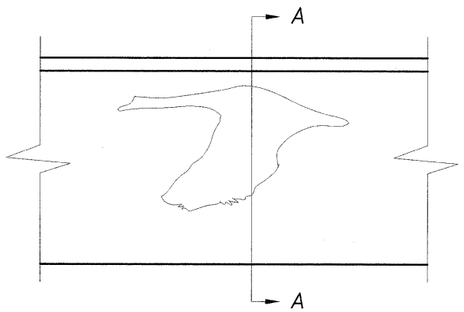


DETAIL A

## NOTES:

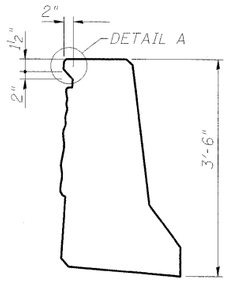1. Custom liners will be secured into forms.
2. Forms will be fabricated to make up any voids surrounding or between liners and remain flush with background surface height.
3. See Sheet 63 of 75 for form liner panel details.
4. See Special Provisions for Aesthetic Bridge Treatment

CMT
CRAWFORD MURPHY & TILLY, INC.
CONSULTING ENGINEERS
SPRINGFIELD, IL ■ AURORA, IL ■ ST. LOUIS, MO
ROCKFORD, IL ■ PEORIA, IL ■ CHICAGO, IL
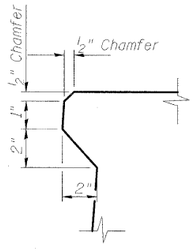
| | | | |
|---|---|---|---|
| FILE NAME = ...\023A_AD_SUPERSTRUCTURE DETAILS_NB-I.dgn | USER NAME = Gary Davis | DESIGNED - BPD | REVISED - |
| | | CHECKED - WLB | REVISED - |
| | PLOT SCALE = | DRAWN - GLD | REVISED - |
| | PLOT DATE = 10/10/2011 | CHECKED - BPD | REVISED - |

**STATE OF ILLINOIS**
**DEPARTMENT OF TRANSPORTATION**

**AESTHETIC DETAILS – I**
**STRUCTURE NO. 100–0088 (N.B.)**
SHEET NO. 27 OF 75 SHEETS

| F.A. RTE. | SECTION | COUNTY | TOTAL SHEETS | SHEET NO. |
|---|---|---|---|---|
| * | (X1-6-2)HBK-2 | WILLIAMSON | 968 | 612 |
| * F.A.I. 57 AND F.A.P. 331 | | CONTRACT NO. 78182 | | |
| | ILLINOIS FED. AID PROJECT | | | |