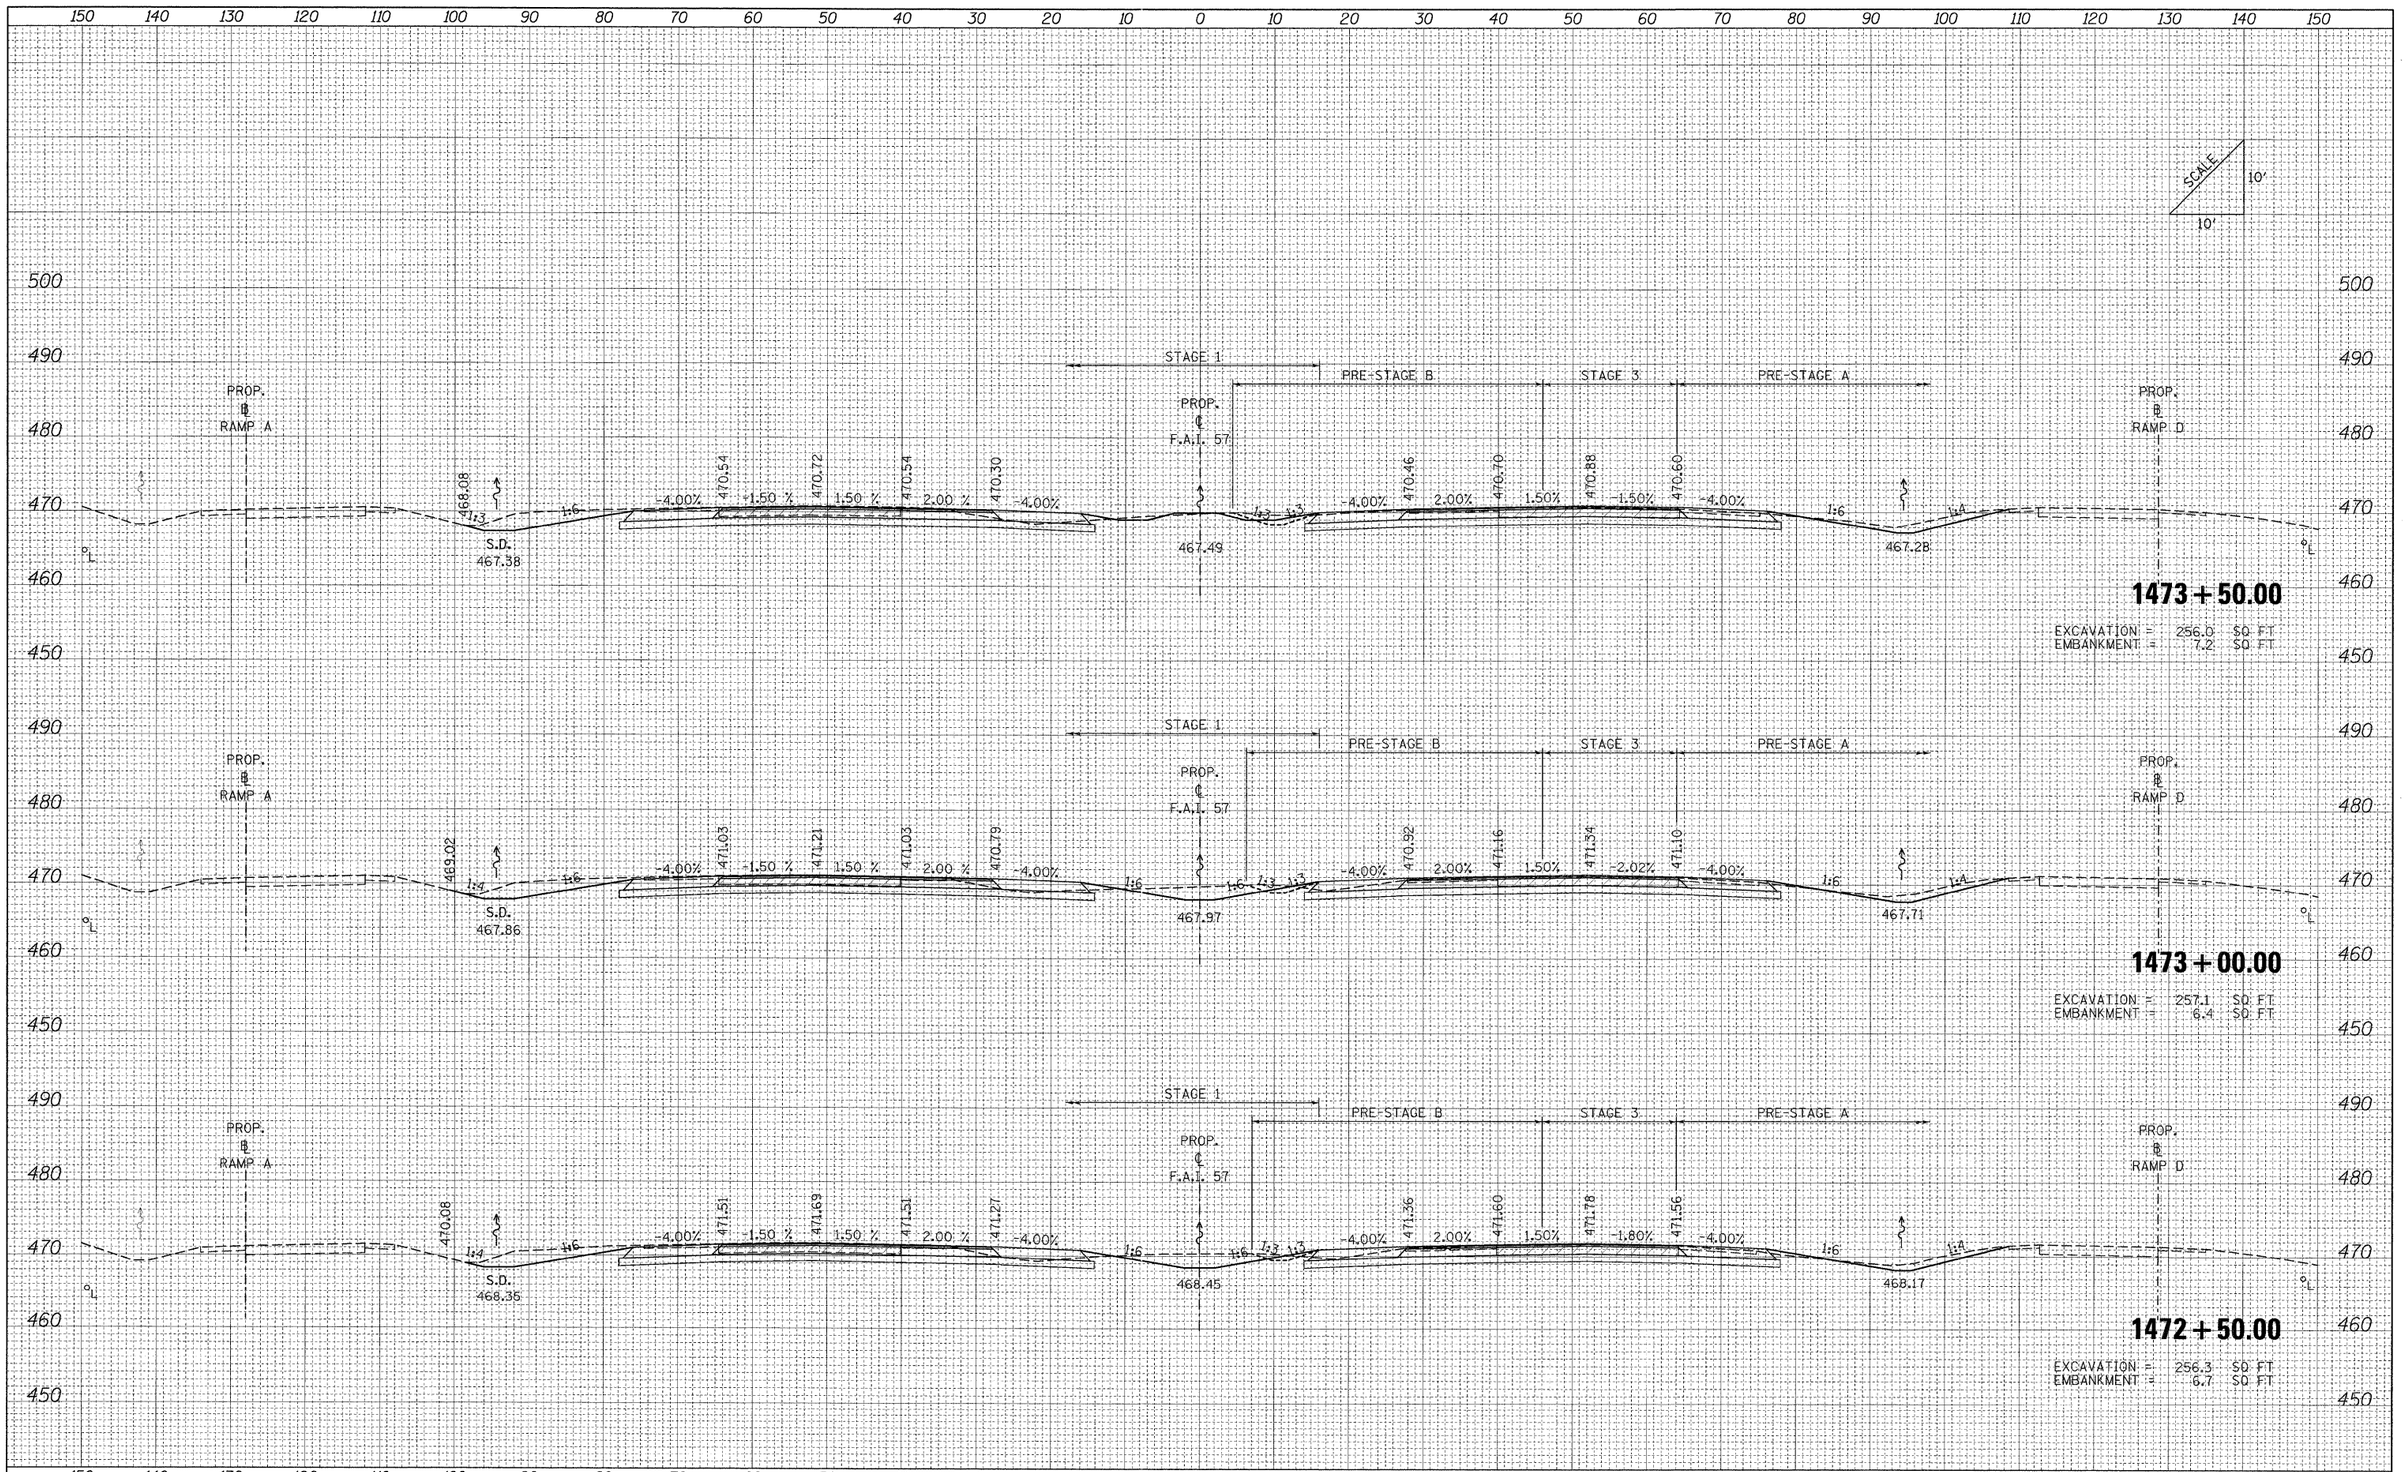


| | | | | | |
|---|---|---|---|---|---|
| FILE NAME = ...\D978182-sht-XCS_I57.dgn | USER NAME = Rob Heady | DESIGNED - MJO | REVISED - | STATE OF ILLINOIS DEPARTMENT OF TRANSPORTATION | CROSS SECTIONS: F.A.I. 57 |
| | | DRAWN - MJO | REVISED - | | |
| | PLOT SCALE = 10.0000 ' / IN. | CHECKED - BJD | REVISED - | | |
| | PLOT DATE = 10/10/2011 | DATE - 10/07/11 | REVISED - | | SCALE: SHEET NO. OF SHEETS STA. 1472+50.00 TO STA. 1473+50.00 |

| F.A. RTE. | SECTION | COUNTY | TOTAL SHEETS | SHEET NO. |
|---|---|---|---|---|
| * | (X1-6-2)HBK-2, HB-1,2; (1X-1)R-1 | WILLIAMSON | 968 | 783 |
| * F.A.I. 57 AND F.A.P. 331 | | CONTRACT NO. 78182 | | |
| FED. ROAD DIST. NO. | ILLINOIS | FED. AID PROJECT | | |

FINAL SURVEY — NOTE BOOK NO. — SURVEYED — PLOTTED — TEMPLATE — AREAS — AREAS CHECKED — BY — DATE

ORIGINAL SURVEY — NOTE BOOK NO. — SURVEYED — PLOTTED — TEMPLATE — AREAS — AREAS CHECKED — BY — DATE