FINAL SURVEY	SURVEYED	BY	DATE
NOTE BOOK	PLOTTED		
NO.	CHECKED		
	AREAS		
	AREAS CHECKED		

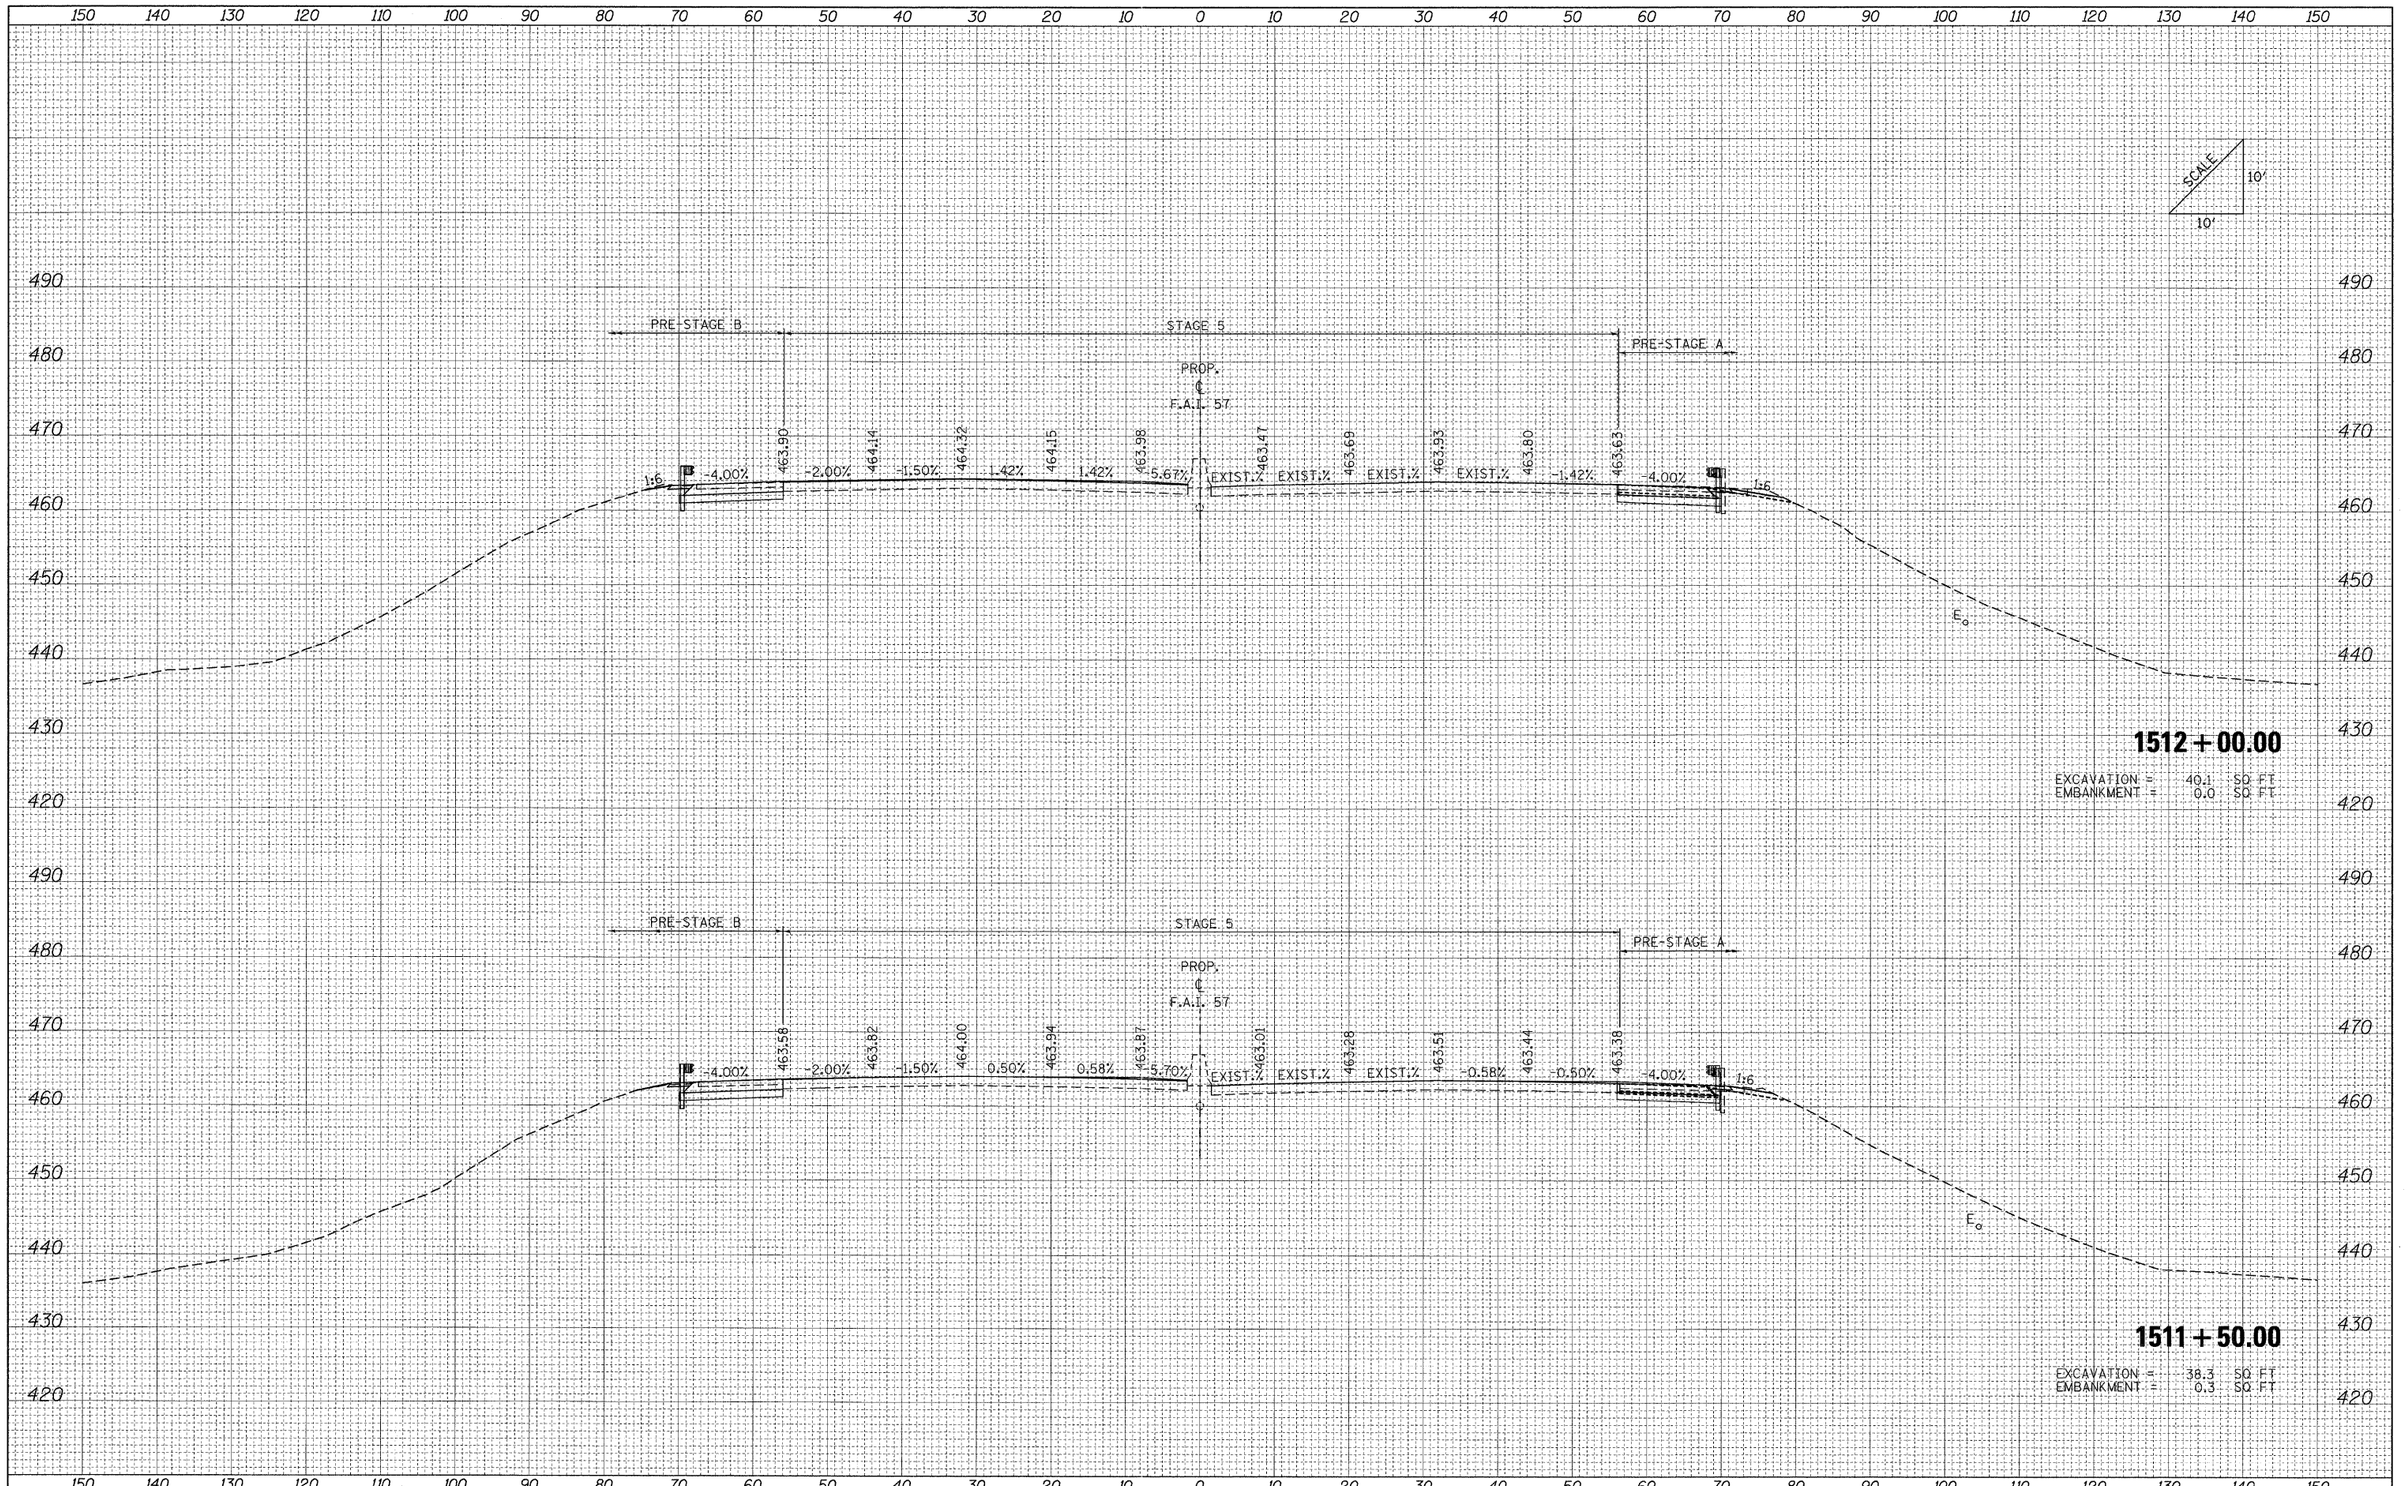

ORIGINAL SURVEY	SURVEYED	BY	DATE
NOTE BOOK	PLOTTED		
NO.	TRIANGULATE		
	AREAS		
	AREAS CHECKED		

FILE NAME = ...\D0978182-sht-XCS_I57.dgn	USER NAME = Rob Heady	DESIGNED - MJO	REVISED -	**STATE OF ILLINOIS DEPARTMENT OF TRANSPORTATION**
		DRAWN - MJO	REVISED -	
	PLOT SCALE = 10.0000 ' / IN.	CHECKED - BJD	REVISED -	
	PLOT DATE = 10/10/2011	DATE - 10/07/11	REVISED -	

CROSS SECTIONS: F.A.I. 57

SCALE: | SHEET NO. OF SHEETS | STA. 1511+50.00 TO STA. 1512+00.00

F.A. RTE.	SECTION	COUNTY	TOTAL SHEETS	SHEET NO.
*	(XI-6-2)HBK-2, HB-1,2; (IX-1)R-1	WILLIAMSON	968	815
	* F.A.I. 57 AND F.A.P. 331	CONTRACT NO. 78182		
FED. ROAD DIST. NO.	ILLINOIS	FED. AID PROJECT		