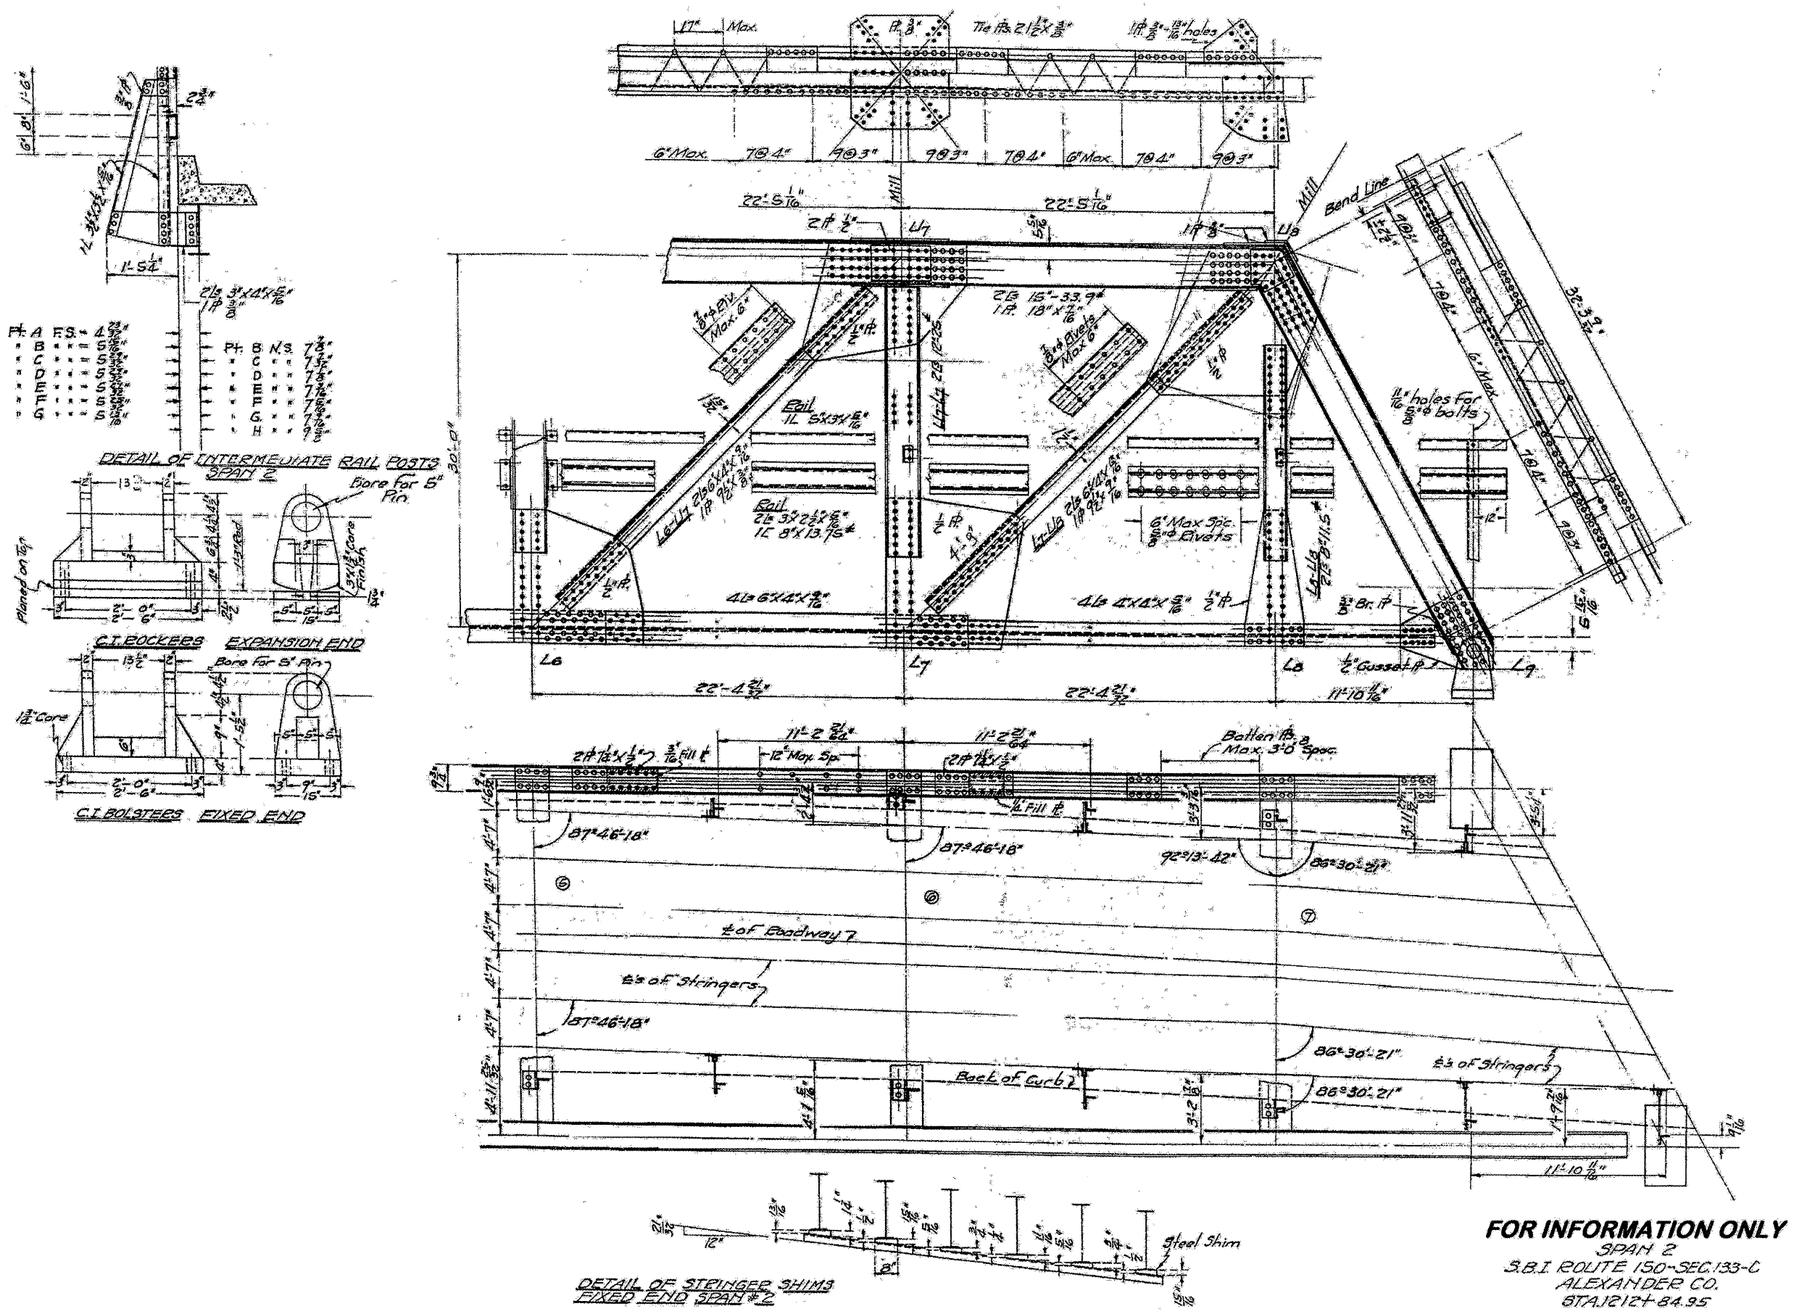

FOR INFORMATION ONLY

SPAN 2
S.B.I. ROUTE 150-SEC.133-C
ALEXANDER CO.
STA.1212+84.95

STATE OF ILLINOIS DEPARTMENT OF TRANSPORTATION	S.N. 002-0009	RTE.	SECTION	COUNTY	TOTAL SHEETS	SHEET NO.
	OLD IL ROUTE 3 OVER SEXTON CREEK	150C	133P-1	ALEXANDER	14	11
	SCALE: ____ SHEET NO. __ OF __ STA. _____ TO _____			CONTRACT NO. 78269		
				ILLINOIS	FED. AID. PROJECT	