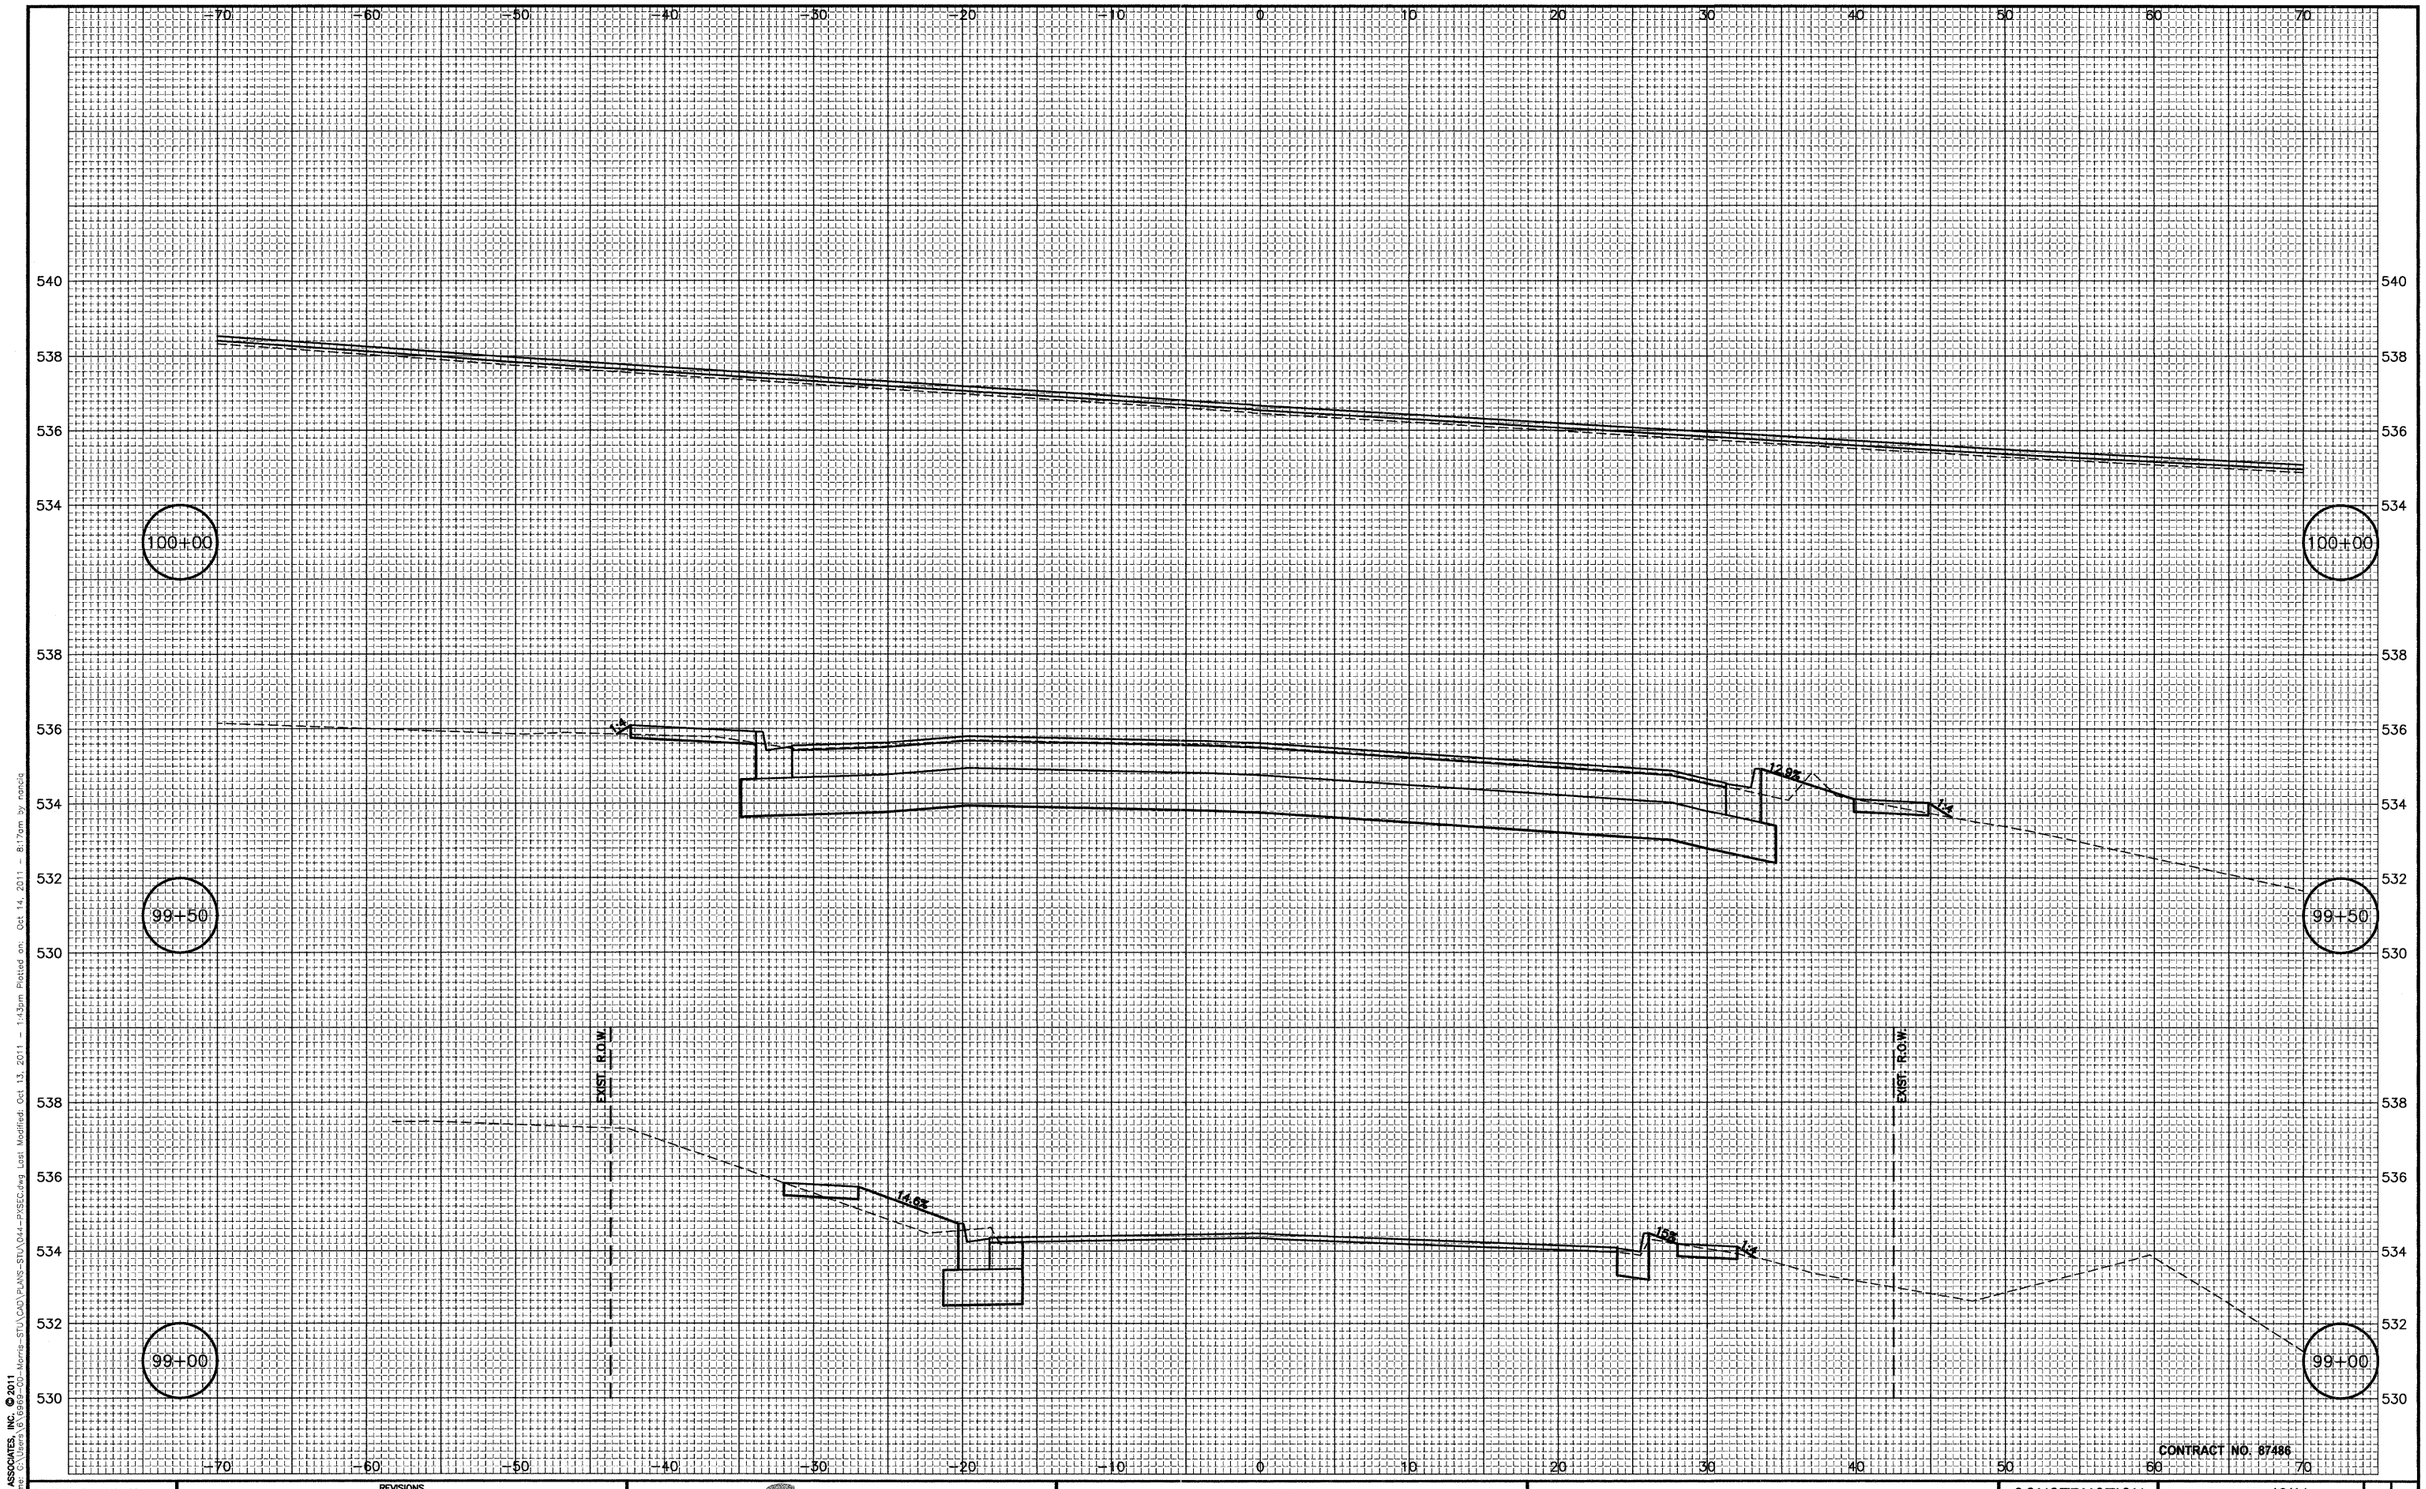

CONTRACT NO. 87486

CHAMLIN & ASSOCIATES, INC. © 2011
D:\Civil\CLS\6969.00-Morris-STU\CAD\PLANS-STU\044-PXSEC.dwg Last Modified: Oct 13, 2011 - 1:43pm Plotted on: Oct 14, 2011 - 8:17am by cpaola

DRAWN BY: CHAMS
CHECKED BY: JKC
DATE: 10/11

REVISIONS			
LEVEL	BY	DATE	DESCRIPTION

CHAMLIN & ASSOCIATES
PERU MORRIS ILLINOIS

FAU 5952 (US 6)
SECTION 10-00083-00-TL
CITY OF MORRIS
GRUNDY COUNTY

CROSS SECTION
EDGEWATER DRIVE

CONSTRUCTION PLANS

CURRENT AS OF: 10/11
SCALE: AS NOTED
SHEET 65
FILE NO.: 6969.00 Y-
OF 70