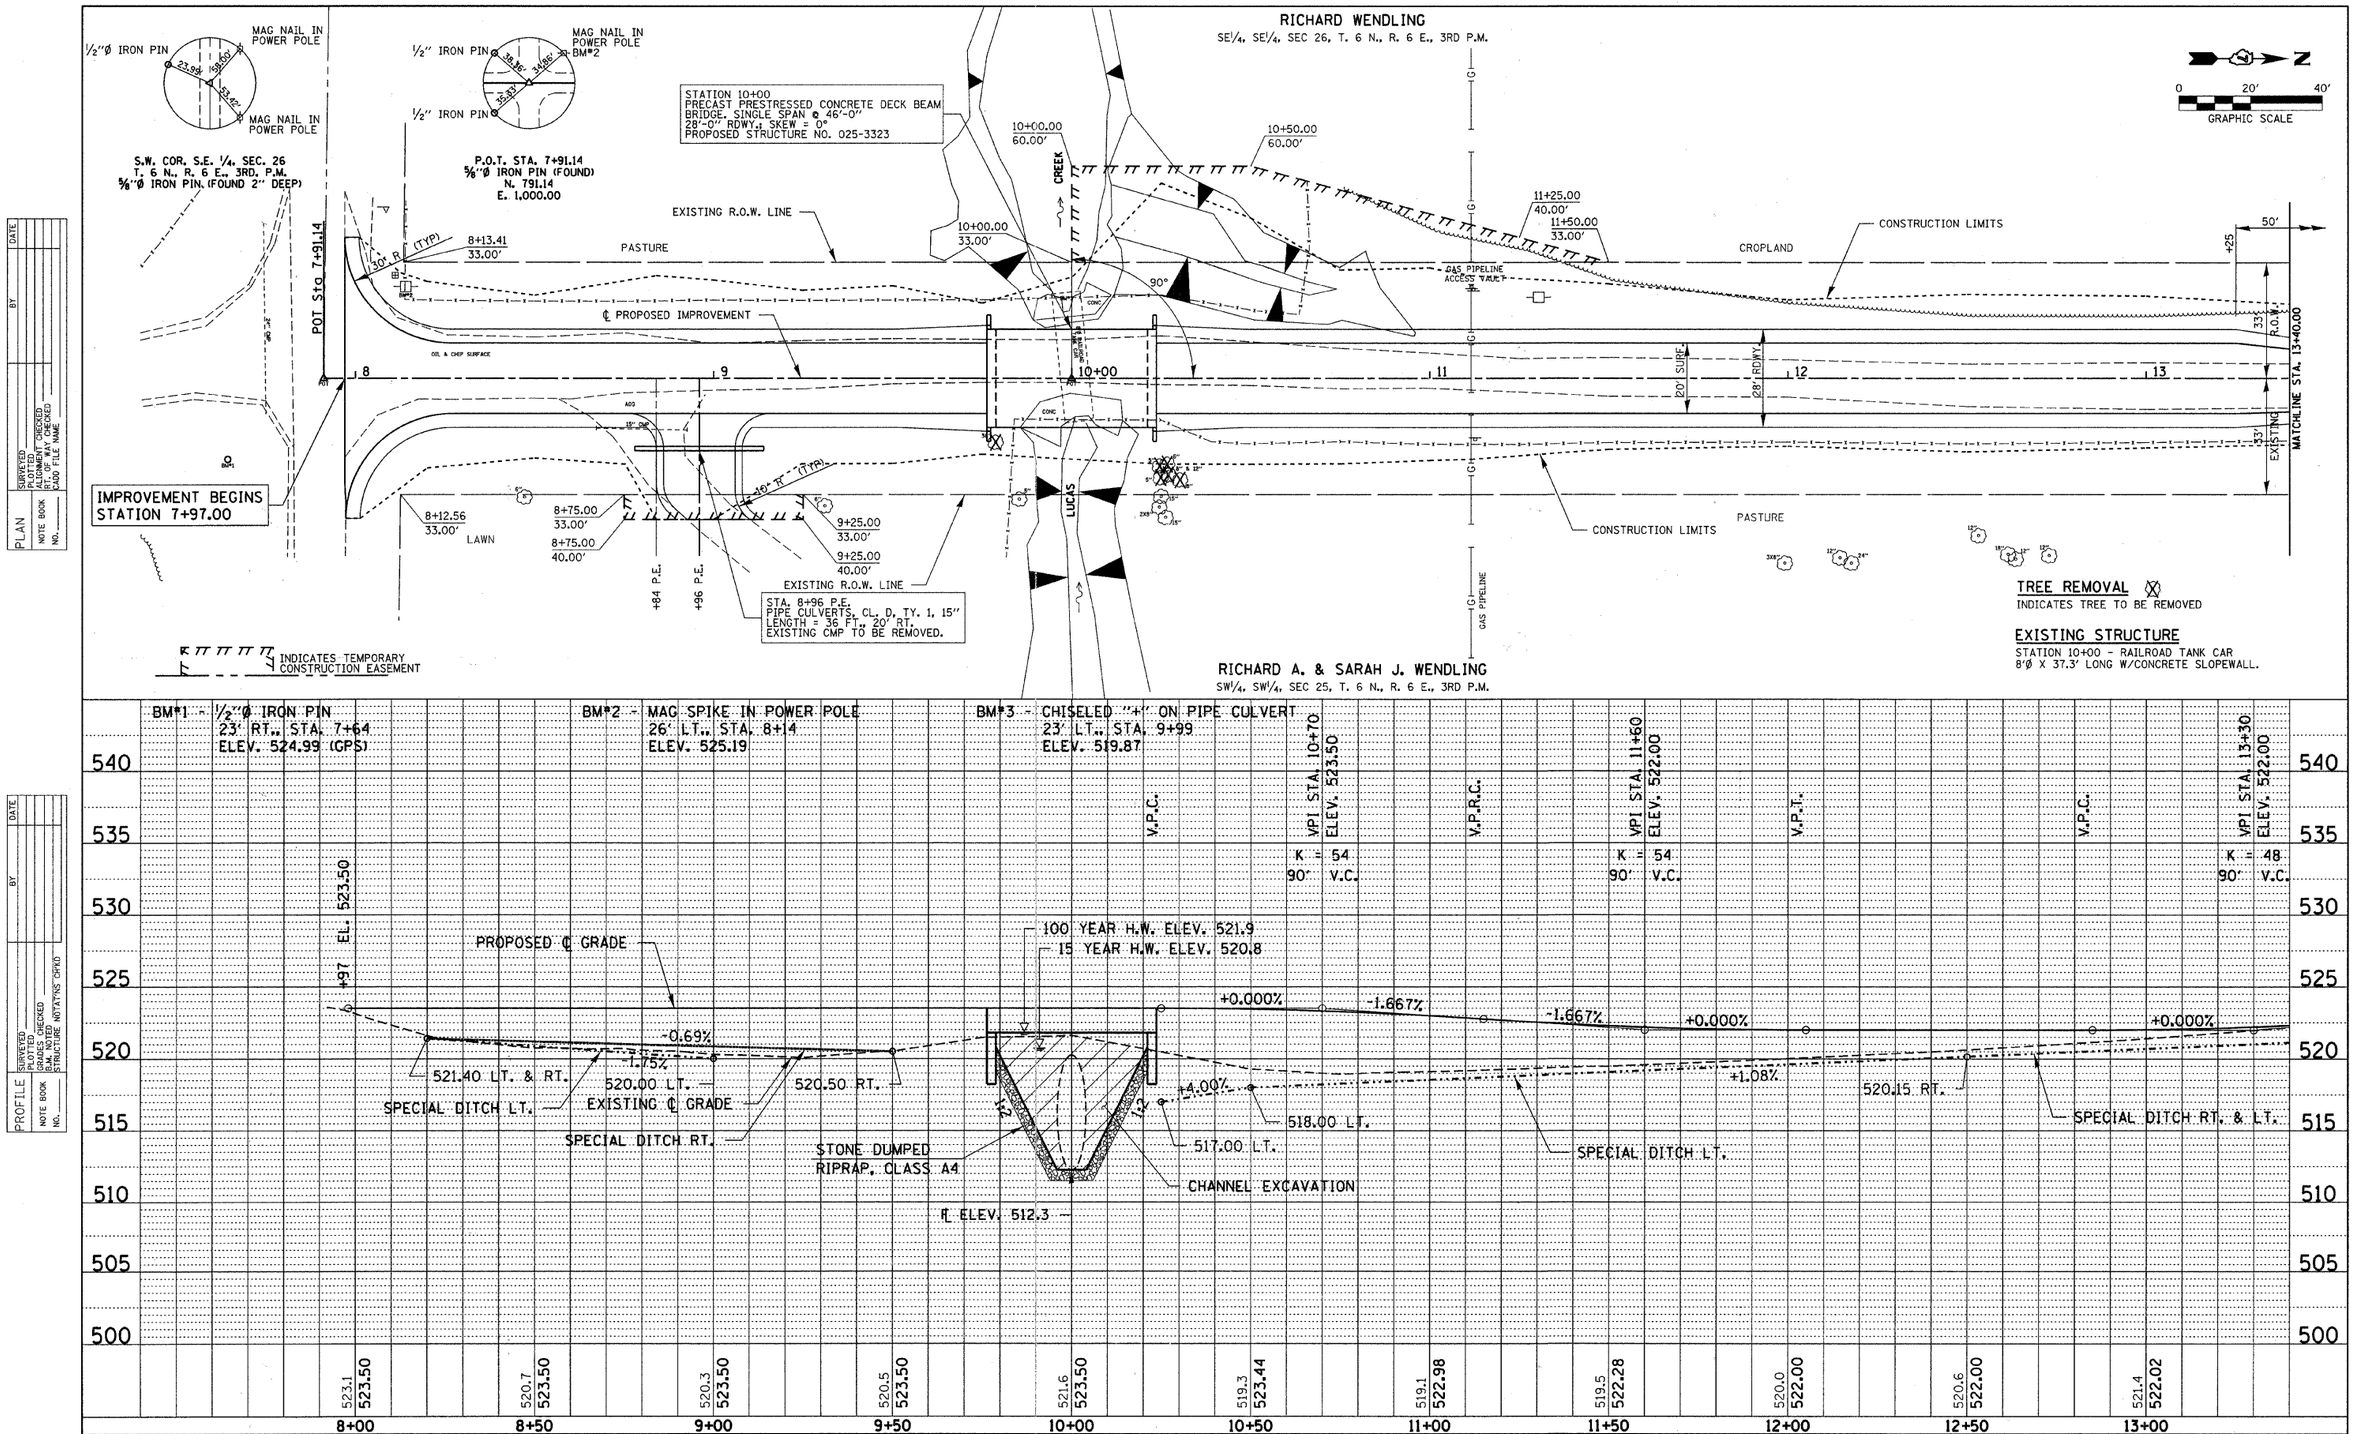

FILE NAME = 100098-sht-ppl.dgn	USER NAME =	DESIGNED - J.W.F.	REVISED -	STATE OF ILLINOIS EFFINGHAM COUNTY HIGHWAY DEPARTMENT	PLAN & PROFILE T.R. 266 / 1700TH STREET
HAMPTON, LENZINI AND RENWICK, INC. 3065 STEVENSON DRIVE, SUITE 201 SPRINGFIELD, ILLINOIS 62703		DRAWN - D.T.M.	REVISED -		
	PLOT SCALE =	CHECKED - S.W.M.	REVISED -		
ILLINOIS PROFESSIONAL DESIGN FIRM LS / PE / SE CORP. 184.000959	PLOT DATE = 10/27/2011	DATE - 03/03/11	REVISED -		SCALE: H20:V5 SHEET NO. OF SHEETS STA. TO STA.

T.R.	SECTION	COUNTY	TOTAL SHEETS	SHEET NO.
266	10-13112-00-BR	EFFINGHAM	21	4
UNION ROAD DISTRICT		CONTRACT NO. 95669		
		ILLINOIS FED. AID PROJECT		