F.A.I. RTE.	SECTION	COUNTY	TOTAL SHEETS	SHEET NO.
90/94	2021-922PT.1-AC	COOK	460	57
STA. 9000+00		TO STA. 9012+50		
FED. ROAD DIST. NO. 1	ILLINOIS	FED. AID PROJECT		

62693

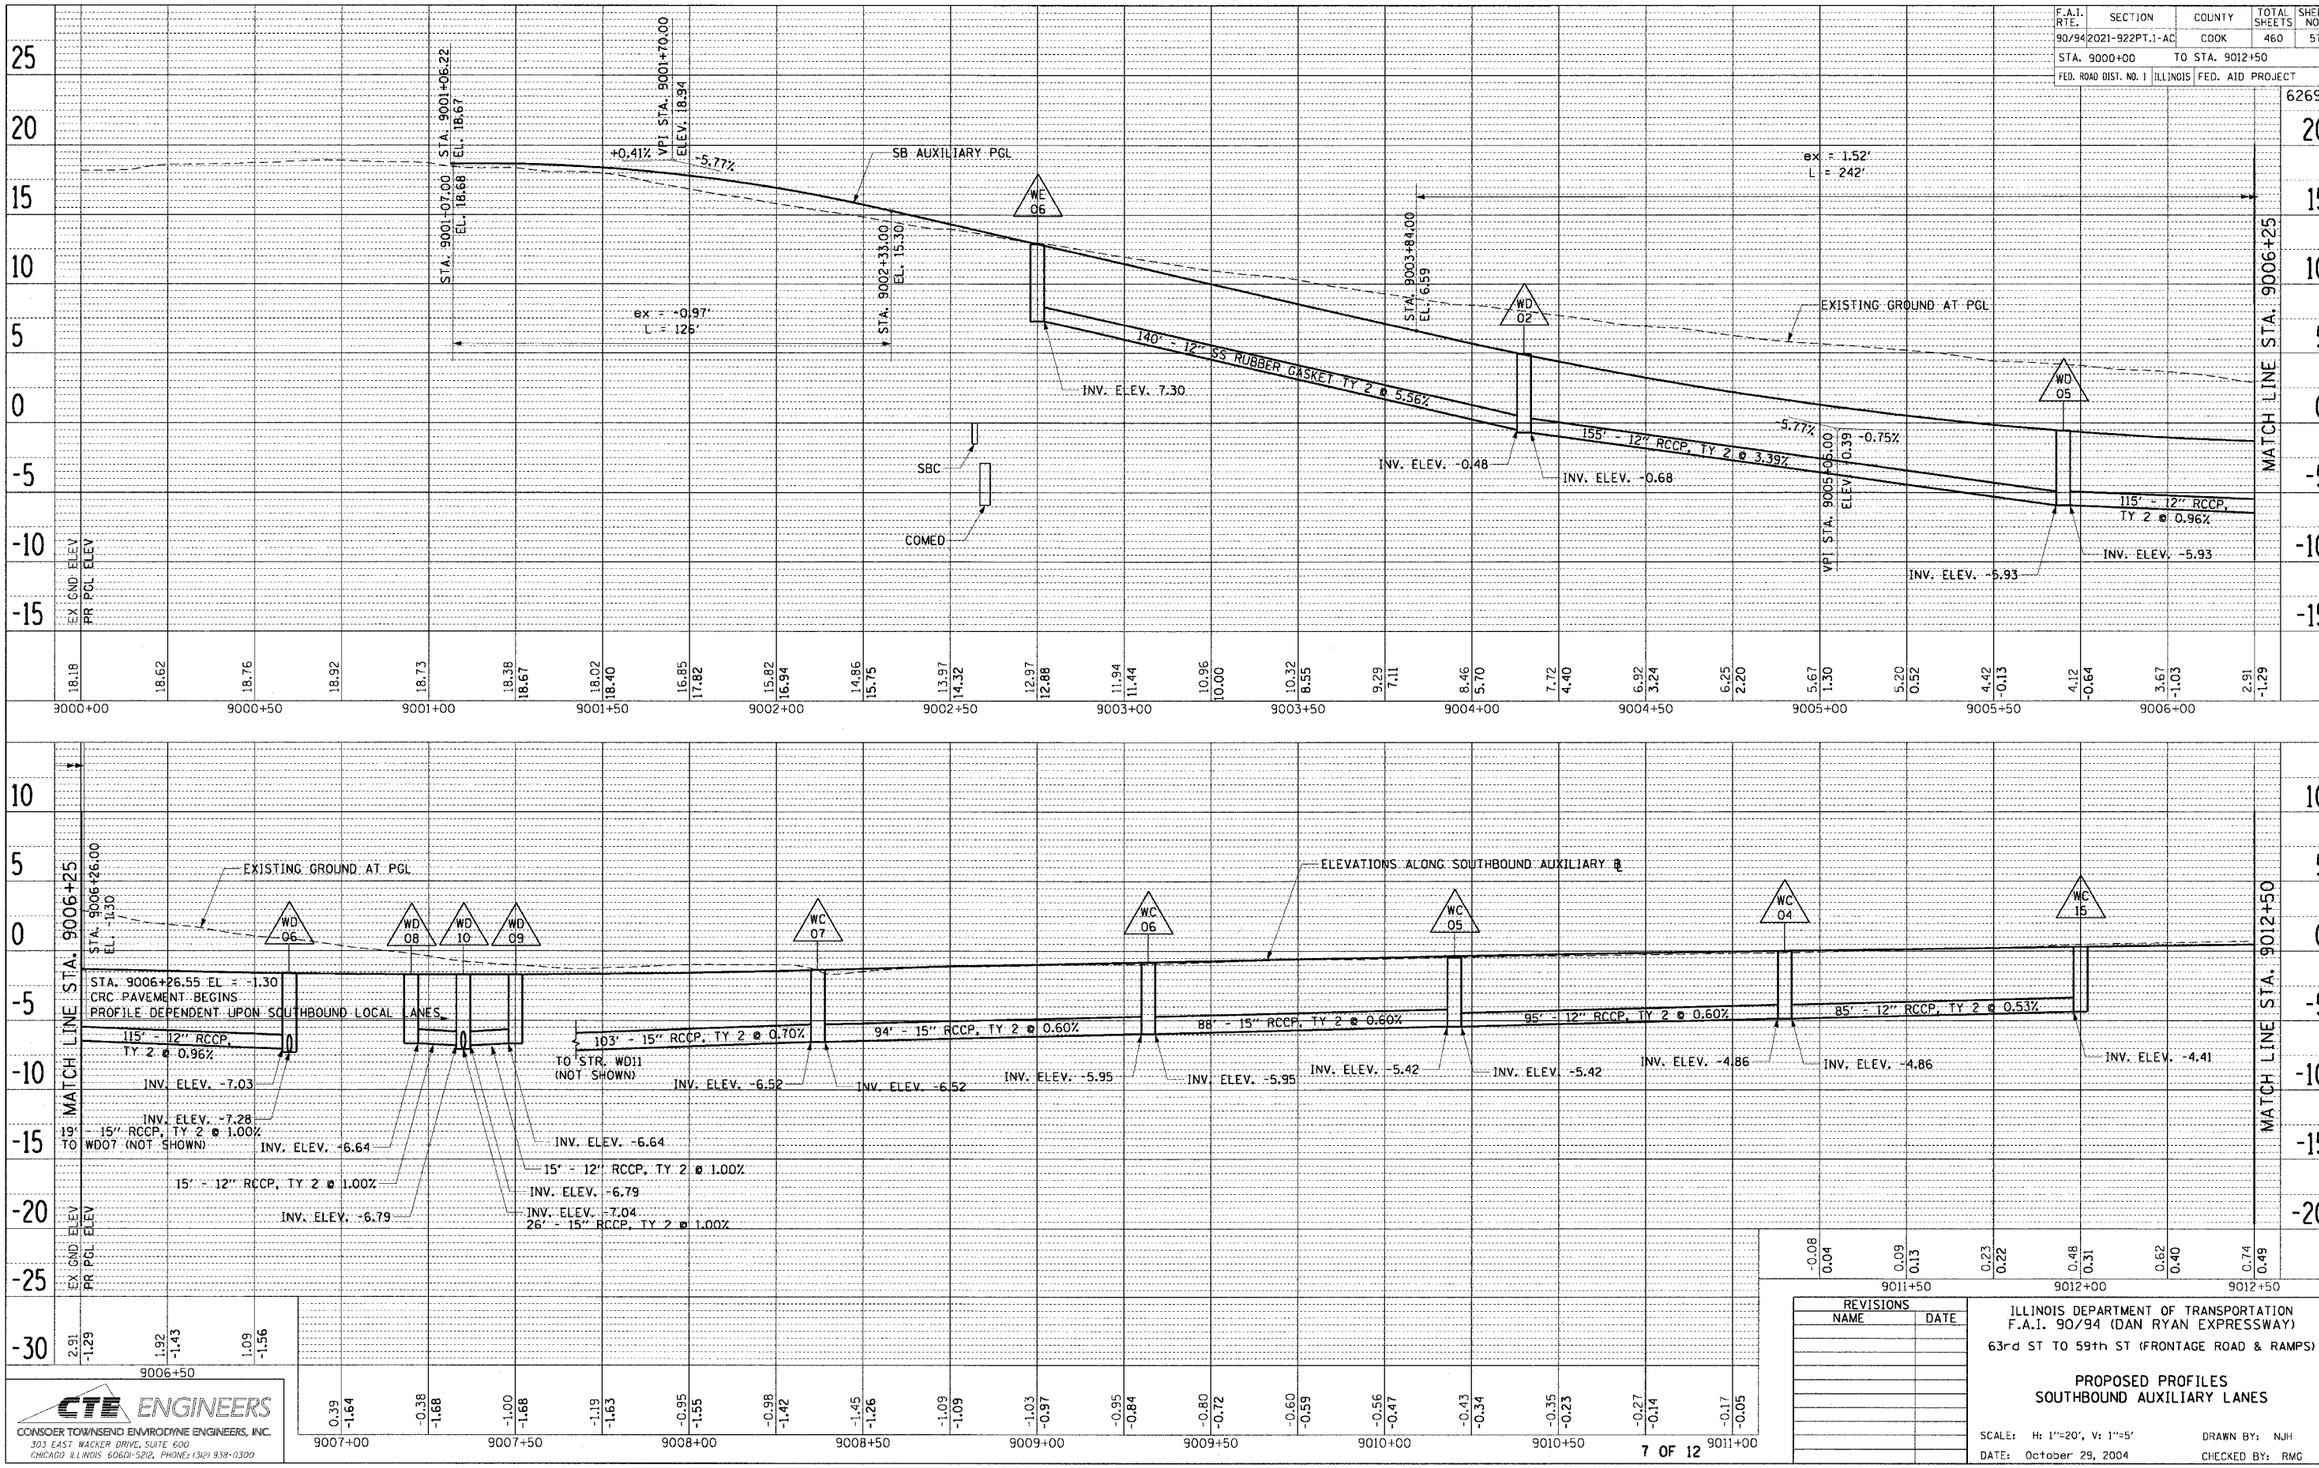

REVISIONS	
NAME	DATE

ILLINOIS DEPARTMENT OF TRANSPORTATION
F.A.I. 90/94 (DAN RYAN EXPRESSWAY)
63rd ST TO 59th ST (FRONTAGE ROAD & RAMPS)

PROPOSED PROFILES
SOUTHBOUND AUXILIARY LANES

SCALE: H: 1"=20', V: 1"=5'
DRAWN BY: NJH
DATE: October 29, 2004
CHECKED BY: RMG

CTE ENGINEERS
CONSOER TOWNSEND ENVIRODYNE ENGINEERS, INC.
303 EAST WACKER DRIVE, SUITE 600
CHICAGO ILLINOIS 60601-5212, PHONE: (312) 938-0300

10/24/2004 11:02:18 AM