F.A.I. RTE.	SECTION	COUNTY	TOTAL SHEETS	SHEET NO.
90/94	2021-922PT.1-AC	COOK	460	60
STA. 9512+50	TO STA. 9520+14.00			
FED. ROAD DIST. NO. 1	ILLINOIS	FED. AID PROJECT		
				62693

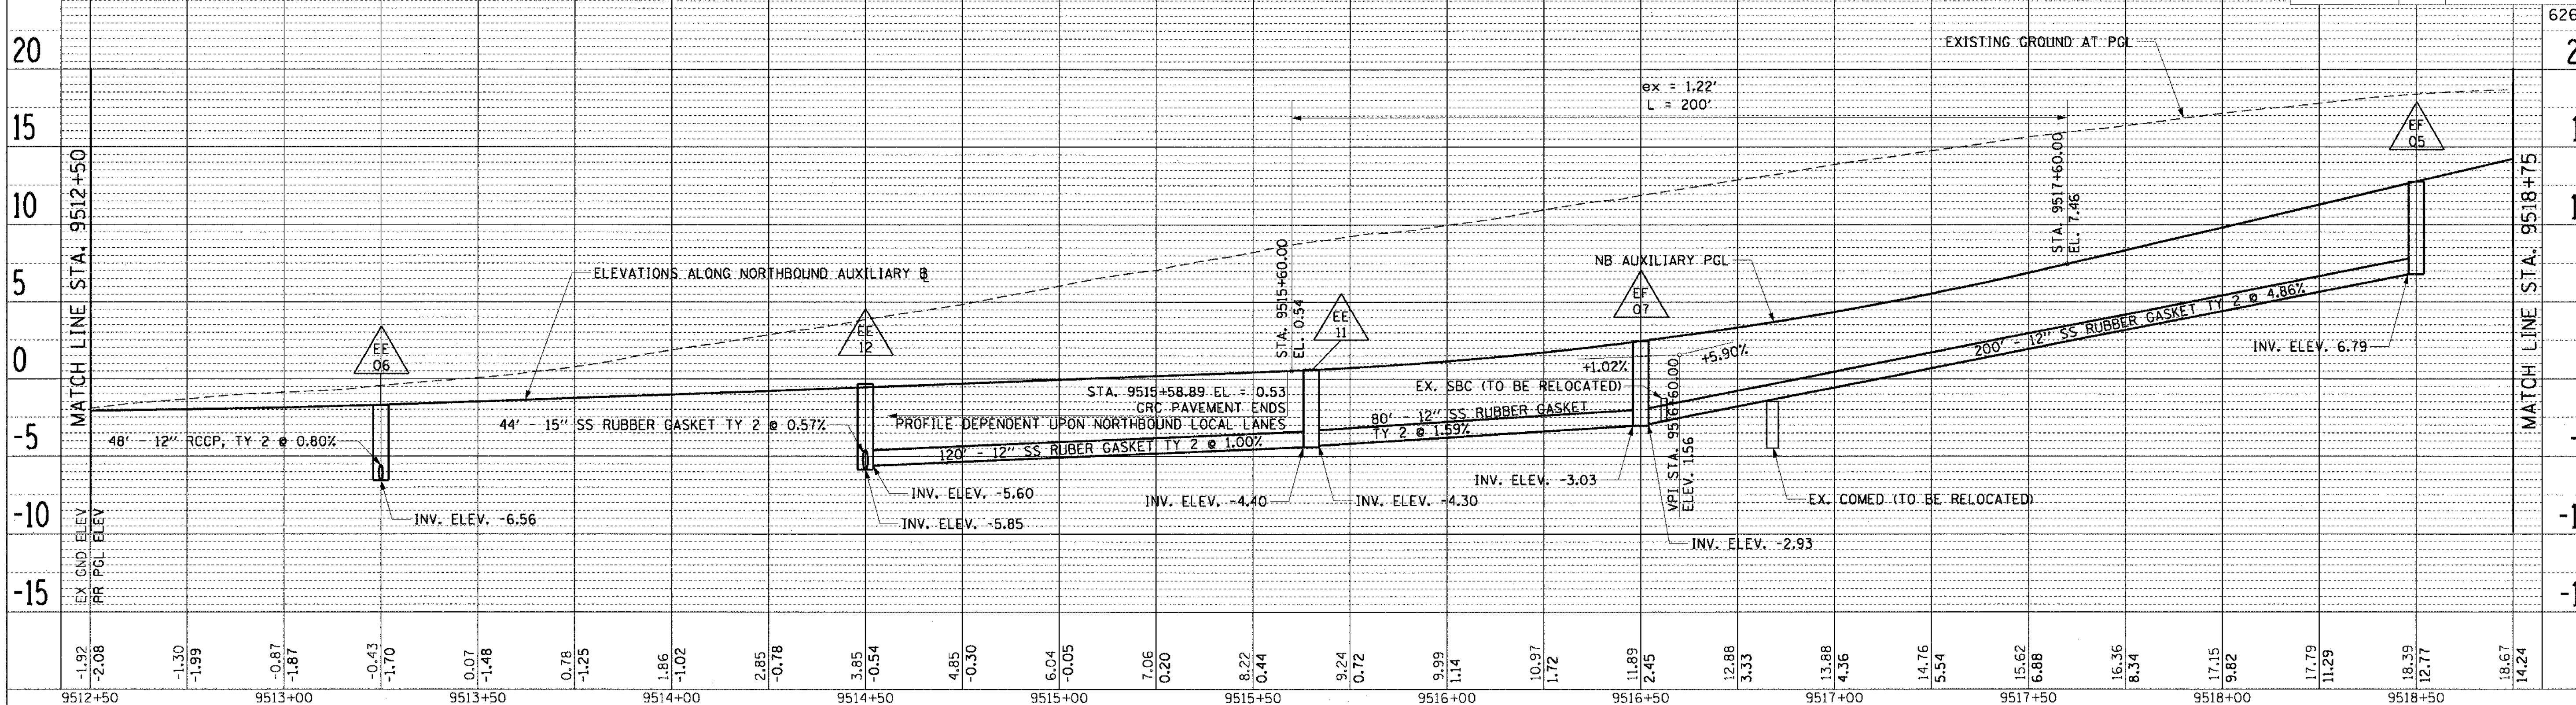

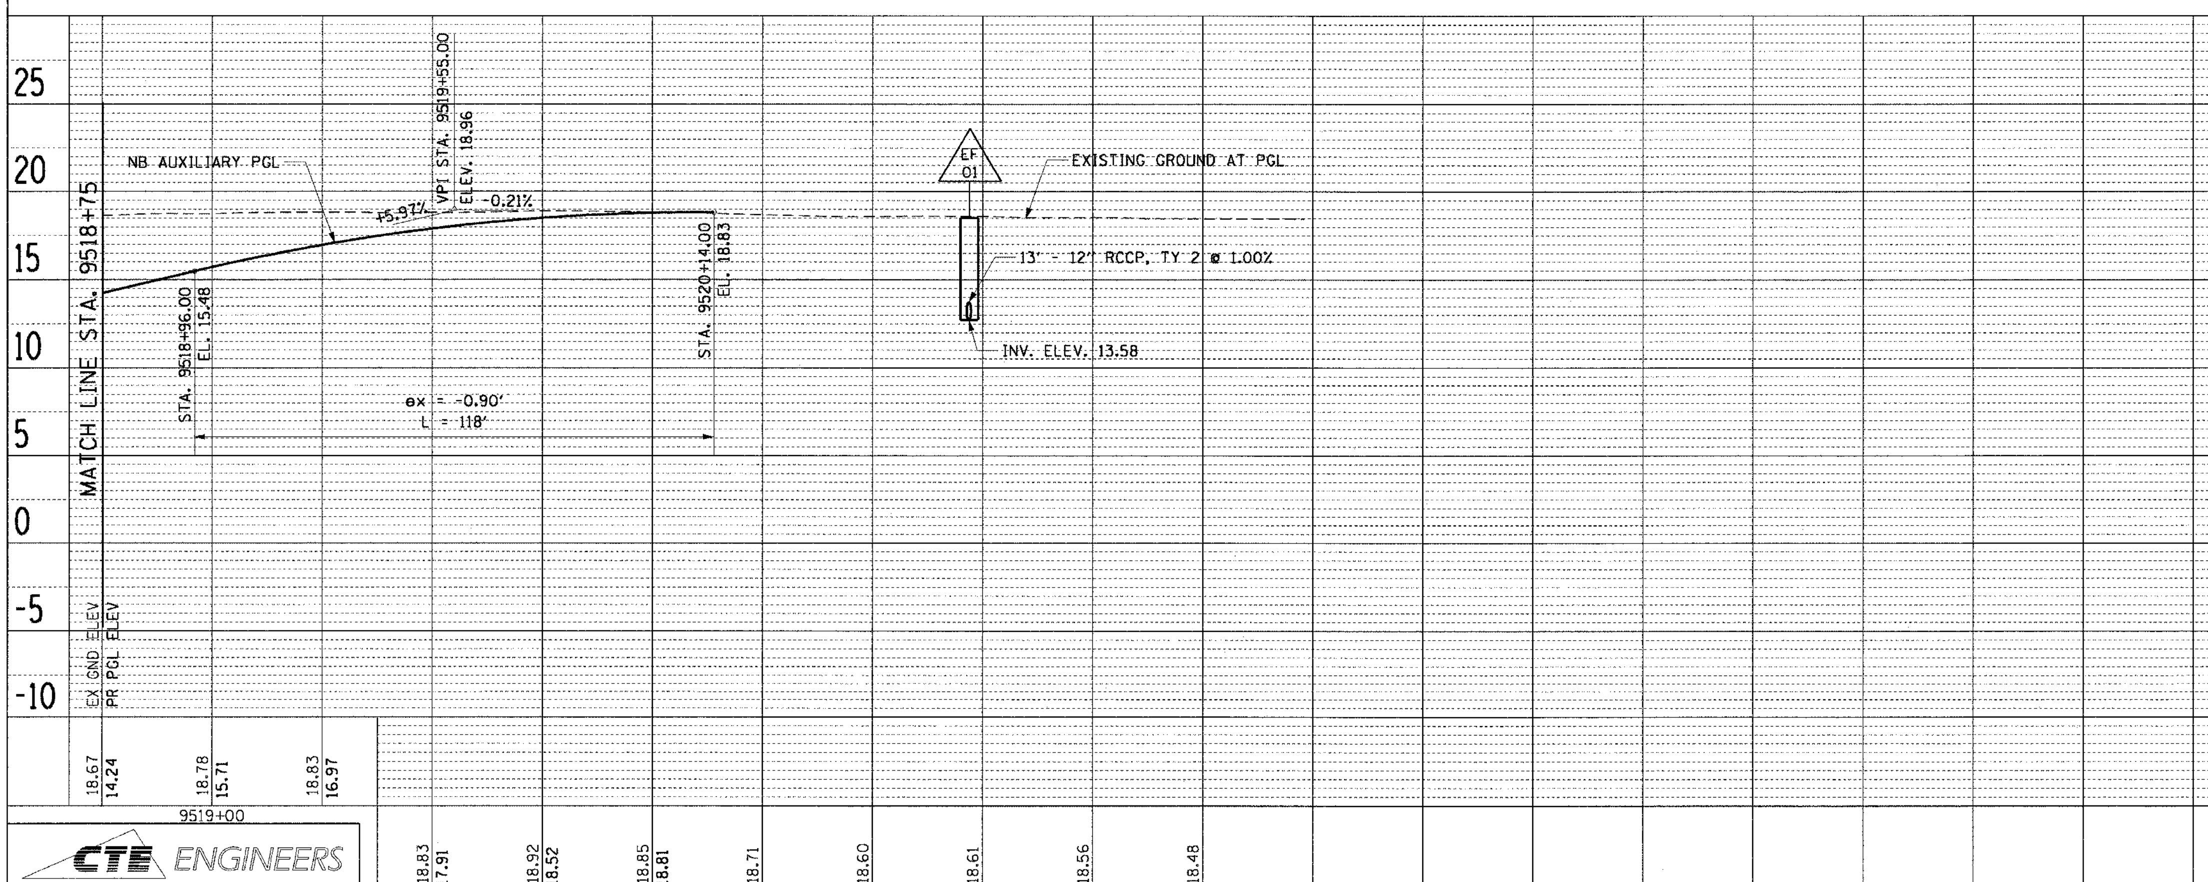

CTE ENGINEERS

CONSOER TOWNSEND ENVIRODYNE ENGINEERS, INC.
303 EAST WACKER DRIVE, SUITE 600
CHICAGO ILLINOIS 60601-5212, PHONE: (312) 938-0300

10 OF 12

REVISIONS	
NAME	DATE

ILLINOIS DEPARTMENT OF TRANSPORTATION
F.A.I. 90/94 (DAN RYAN EXPRESSWAY)
63rd ST TO 59th ST (FRONTAGE ROAD & RAMPS)

PROPOSED PROFILES
NORTHBOUND AUXILIARY LANES

SCALE: H: 1"=20', V: 1"=5' DRAWN BY: NJH
DATE: October 29, 2004 CHECKED BY: RMG

PLAN
NOTE BOOK
NO.
SURVEYED
PLOTTED
ALIGNMENT CHECKED
RT. OF WAY CHECKED
CADD FILE NAME
BY
DATE

m:\p40468\civil\4c-cntr9c\sht\profile sheets\pr09c0102a.sht

10/24/2004 11:02:25 AM