| F.A.I. RTE. | SECTION | COUNTY | TOTAL SHEETS | SHEET NO. |
|---|---|---|---|---|
| 90/94 | 2021-922PT.1-AC | COOK | 460 | 93 |
| STA. 521+50 | TO STA. 526+75 | | | |
| FED. ROAD DIST. NO. 1 | ILLINOIS | FED. AID PROJECT | | |

62693




EXISTING CONDITIONS AND REMOVAL

LEGEND: EXISTING

- INLET
- CATCH BASIN
- MANHOLE
- STORM SEWER
- COMBINED SEWER
- PIPE UNDERDRAIN
- [R] STRUCTURE TO BE REMOVED
- [ADJ.] STRUCTURE TO BE ADJUSTED
- STORM SEWER REMOVAL OR ABANDON
- COMBINED SEWER REMOVAL OR ABANDON

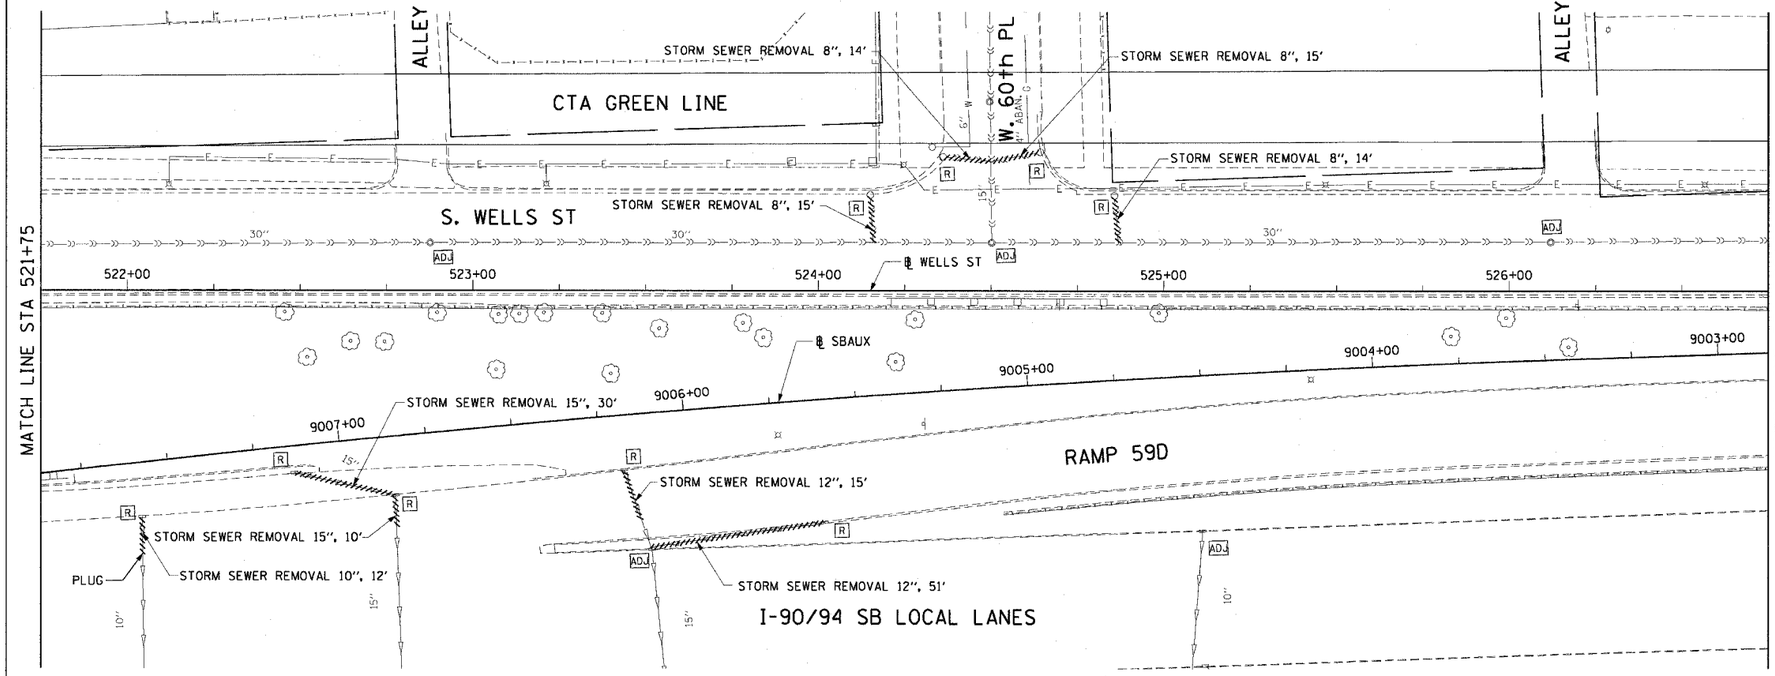


PROPOSED IMPROVEMENTS

LEGEND: PROPOSED

- INLET
- CATCH BASIN
- MANHOLE
- STORM SEWER
- COMBINED SEWER
- PIPE UNDERDRAIN
- PROPOSED SWALE
- (EA 01) PROPOSED STORM SEWER PIPE
- (EA 01) PROPOSED STRUCTURE
- CITY ELECTRIC HANDHOLE

NOTES:

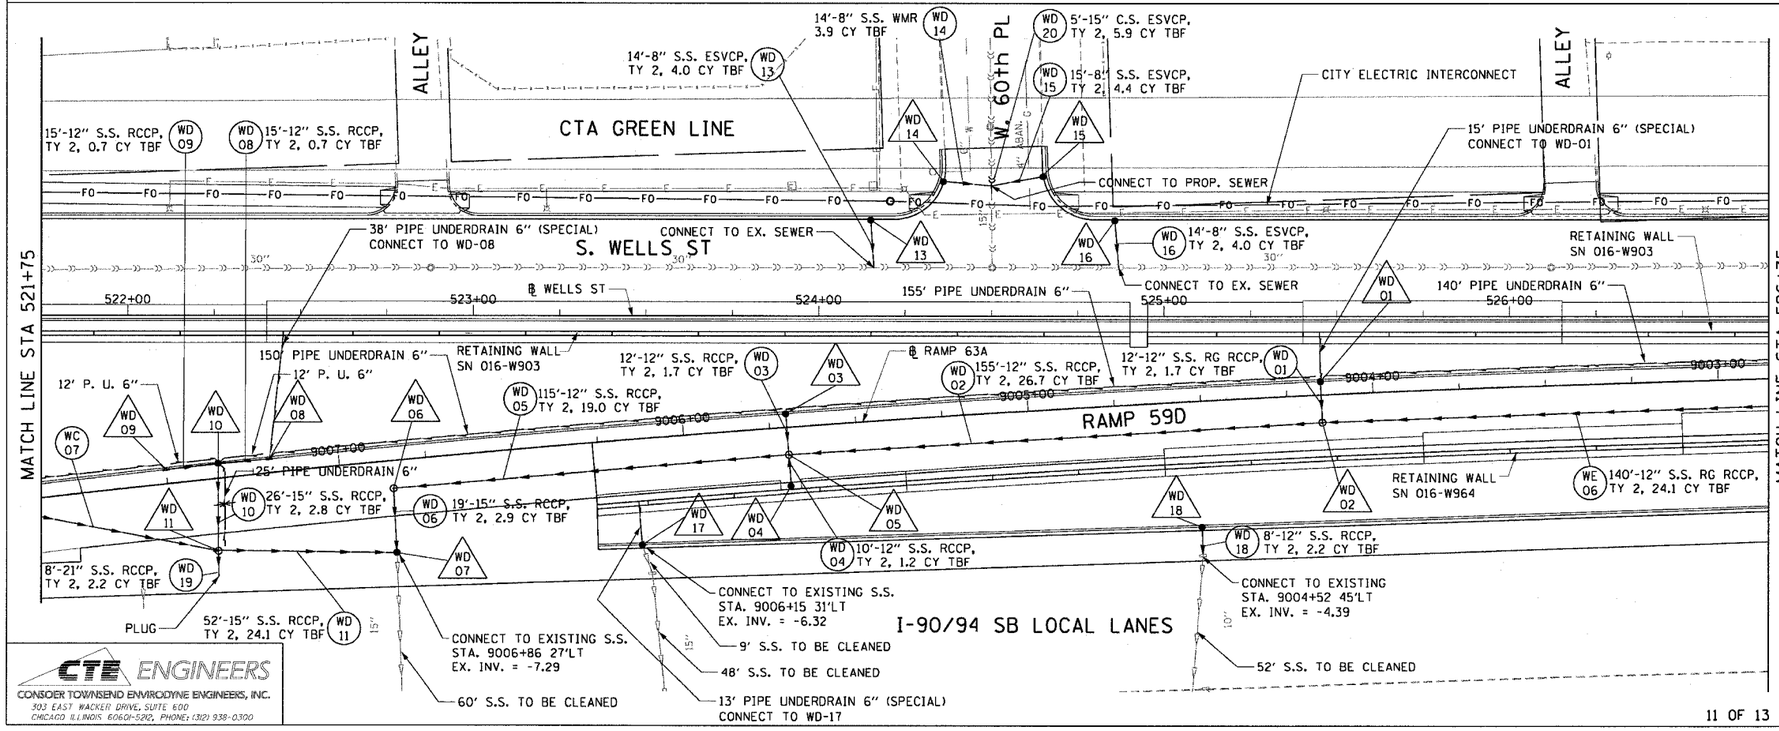1. SEE DRAINAGE SCHEDULES FOR STRUCTURE, PIPE AND UNDERDRAIN INFORMATION.
2. SEE INTERCONNECT CONDUIT PLANS FOR CITY ELECTRIC INTERCONNECT IMPROVEMENTS.

| REVISIONS NAME | DATE |
|---|---|
| | |

ILLINOIS DEPARTMENT OF TRANSPORTATION
F.A.I. 90/94 (DAN RYAN EXPRESSWAY)
63rd ST TO 59th ST (FRONTAGE ROAD & RAMPS)

DRAINAGE AND UTILITY PLANS
WELLS STREET

SCALE: 1"=20' DRAWN BY: JB
DATE: October 29, 2004 CHECKED BY: EEY

CTE ENGINEERS
CONSOER TOWNSEND ENVIRODYNE ENGINEERS, INC.
303 EAST WACKER DRIVE, SUITE 600
CHICAGO, ILLINOIS 60601-5202, PHONE: (312) 938-0300



11/22/2004 02:38:25 PM
mp40468.civil\14-contr9c.stm\drainage and utility plans\dd9904228.stm