STATE OF ILLINOIS
DEPARTMENT OF TRANSPORTATION

F.A.I. RTE.	SECTION	COUNTY	TOTAL SHEETS	SHEET NO.
90/94	2021-922PT.1-AC	COOK	460	280
STA.	TO STA.			
FED. ROAD DIST. NO. 1	ILLINOIS	FED. AID PROJECT		

62693

M:\P4046\Struct\V4\Cnr-9\Str\W907\ATT030042A016-W907.sht

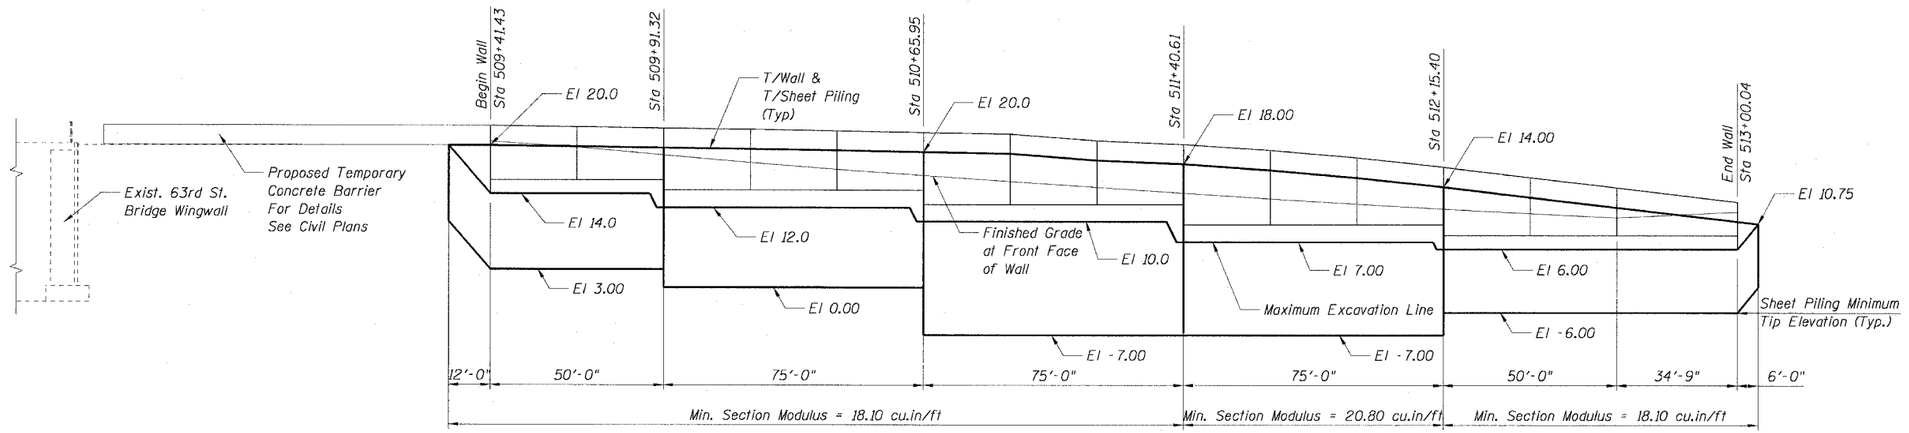

ELEVATION
TEMPORARY SHEET PILING
(Looking West)

NOTES:

The Contractor shall submit a Cantilevered Sheet Piling design including plan details and calculations for review and acceptance by the Engineer. (Typ.)

Sheet E04 of 12

REVISIONS	
NAME	DATE

ILLINOIS DEPARTMENT OF TRANSPORTATION
F.A.I. 90/94 (DAN RYAN EXPRESSWAY)
ELEVATION
TEMPORARY SHEET PILING
WEST 63RD STREET TO WEST 62ND STREET
SECTION (2021-922PT.1-AC)
STATION 509+41.43 TO 513+00.04
COOK COUNTY SN. 016-W907

SCALE: None DRAWN BY: ET/CHD
DATE: October 29, 2004 CHECKED BY: CG/AJS

11/24/2004 08:11:12 AM