STATE OF ILLINOIS
DEPARTMENT OF TRANSPORTATION

F.A.I. RTE.	SECTION	COUNTY	TOTAL SHEETS	SHEET NO.
90/94	2021-922PT.1-AC	COOK	460	318
STA.	TO STA.			
FED. ROAD DIST. NO. 1	ILLINOIS	FED. AID PROJECT		

62693

M:\P4046B\Struct\14Ctrl9C\SHTS\W964\RT050007.DGN 5-W964.shl

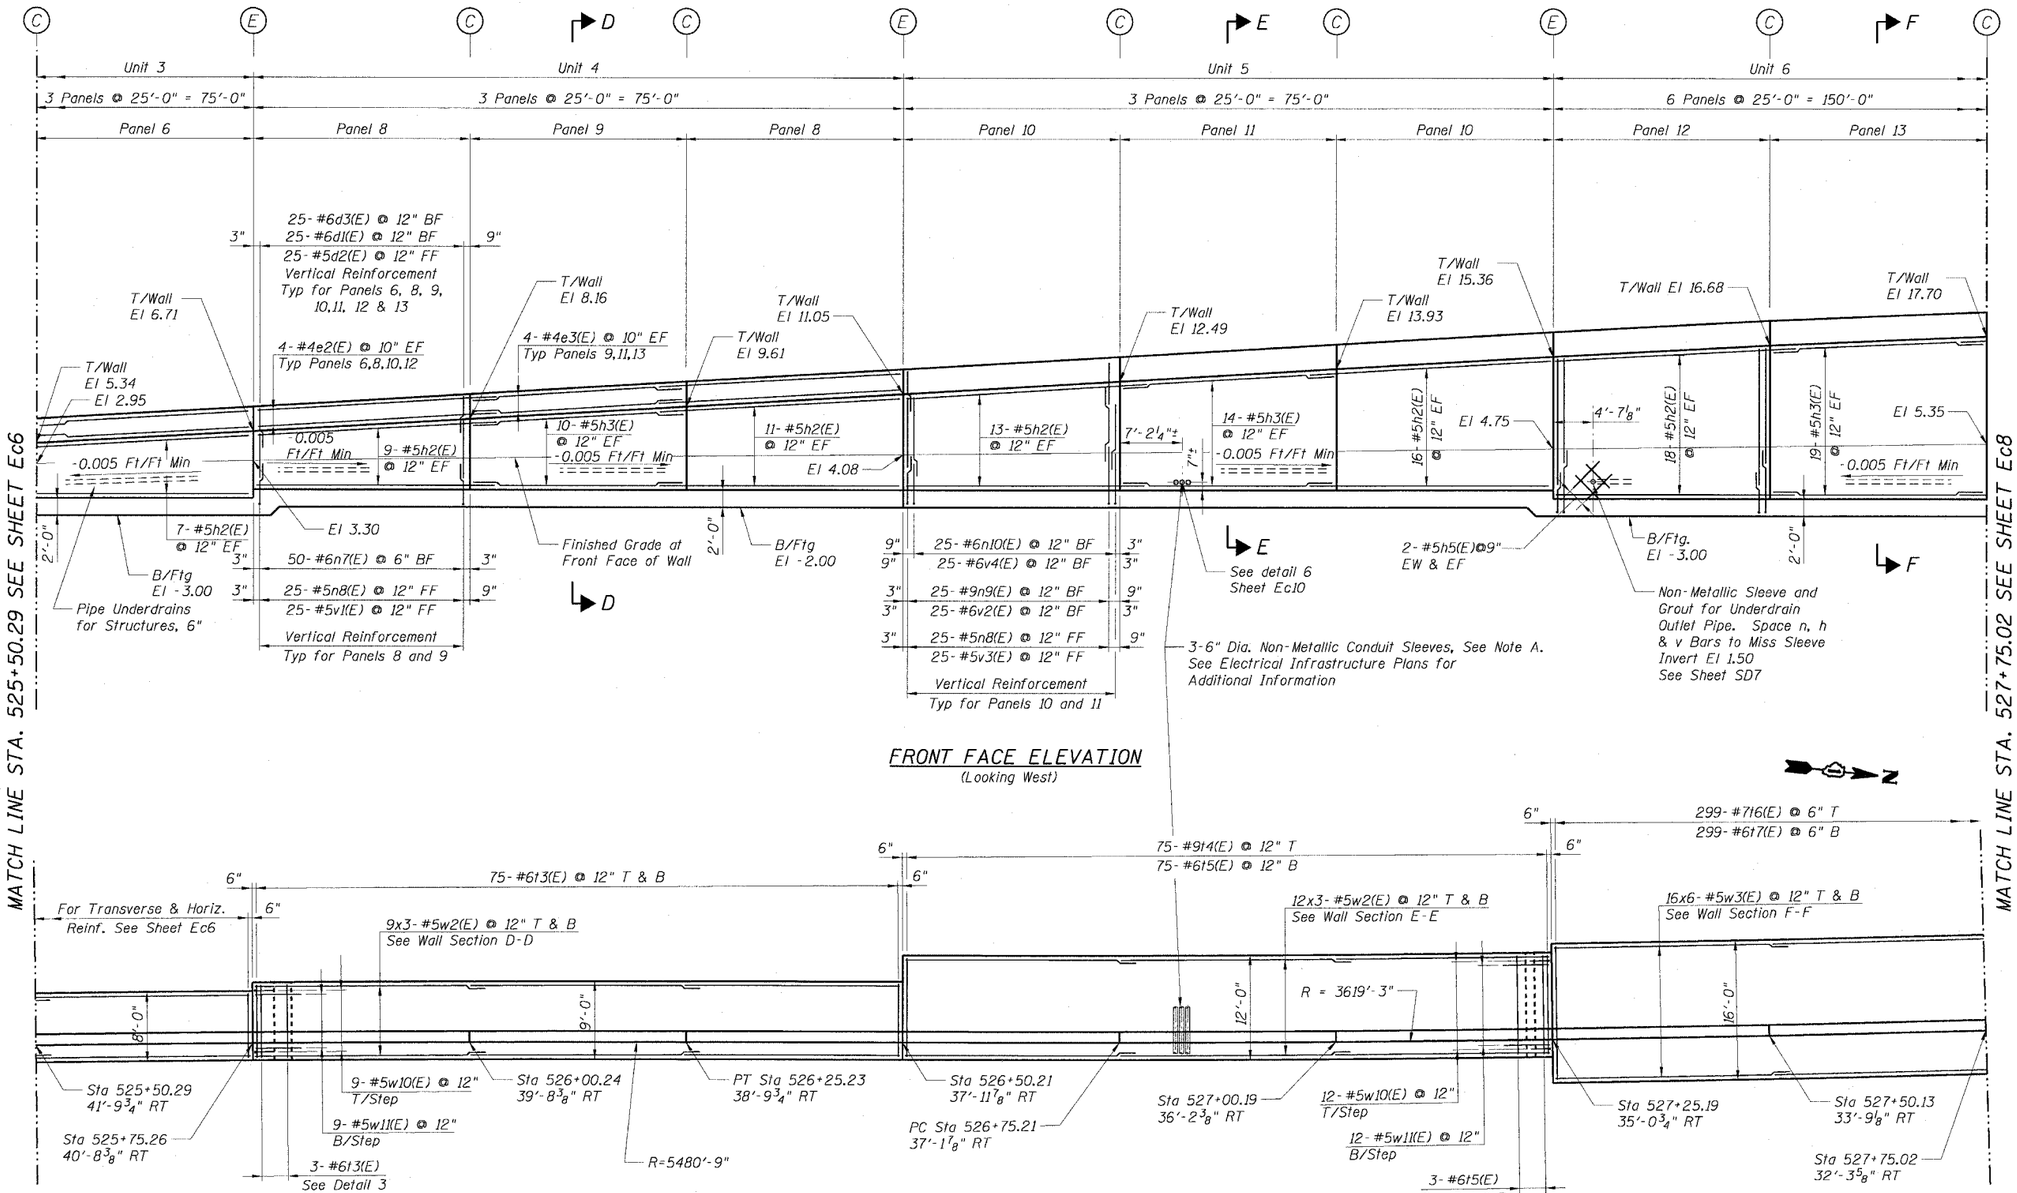

FRONT FACE ELEVATION
(Looking West)

PLAN VIEW

NOTE A:

Conduits and Conduit Sleeves shall be installed to miss wall reinforcing bars. The cost of furnishing and installing sleeves and grout shall be included in the cost of "Concrete Structures".

CTE ENGINEERS
CONSOER TOWNSEND ENVIRODYNE ENGINEERS, INC.
303 EAST WACKER DRIVE, SUITE 600
CHICAGO ILLINOIS 60601-5212. PHONE: (312) 938-0300

Sheet Ec7 of 20

REVISIONS NAME	DATE

ILLINOIS DEPARTMENT OF TRANSPORTATION
F.A.I. 90/94 (DAN RYAN EXPRESSWAY)
DETAILED PLAN AND ELEVATION
SOUTH WELLS ST. RETAINING WALL
WEST 61ST STREET TO WEST 59TH STREET
SECTION 2021-922PT.1-AC
STATION 523+36.03 TO STATION 533+88.42
COOK COUNTY S.N. 016-W964, 016-W894

SCALE: None — DRAWN BY: ET/CHD
DATE: October 29, 2004 — CHECKED BY: CJG/AJS

11/23/2004 11:11:50 AM