ORIGINAL SURVEY		BY	DATE
NOTE BOOK	SURVEYED		
NO.	PLOTTED		
	TEMPLATE		
	AREAS		
	AREAS CHECKED		

FINAL SURVEY		BY	DATE
NOTE BOOK	SURVEYED		
NO.	PLOTTED		
	TEMPLATE		
	AREAS		
	AREAS CHECKED		

CTE ENGINEERS
CONTECH CONSTRUCTION ENGINEERING, INC.

WENTWORTH AVE - 63rd STREET TO 59th STREET (FRONTAGE RD AND RAMPS)

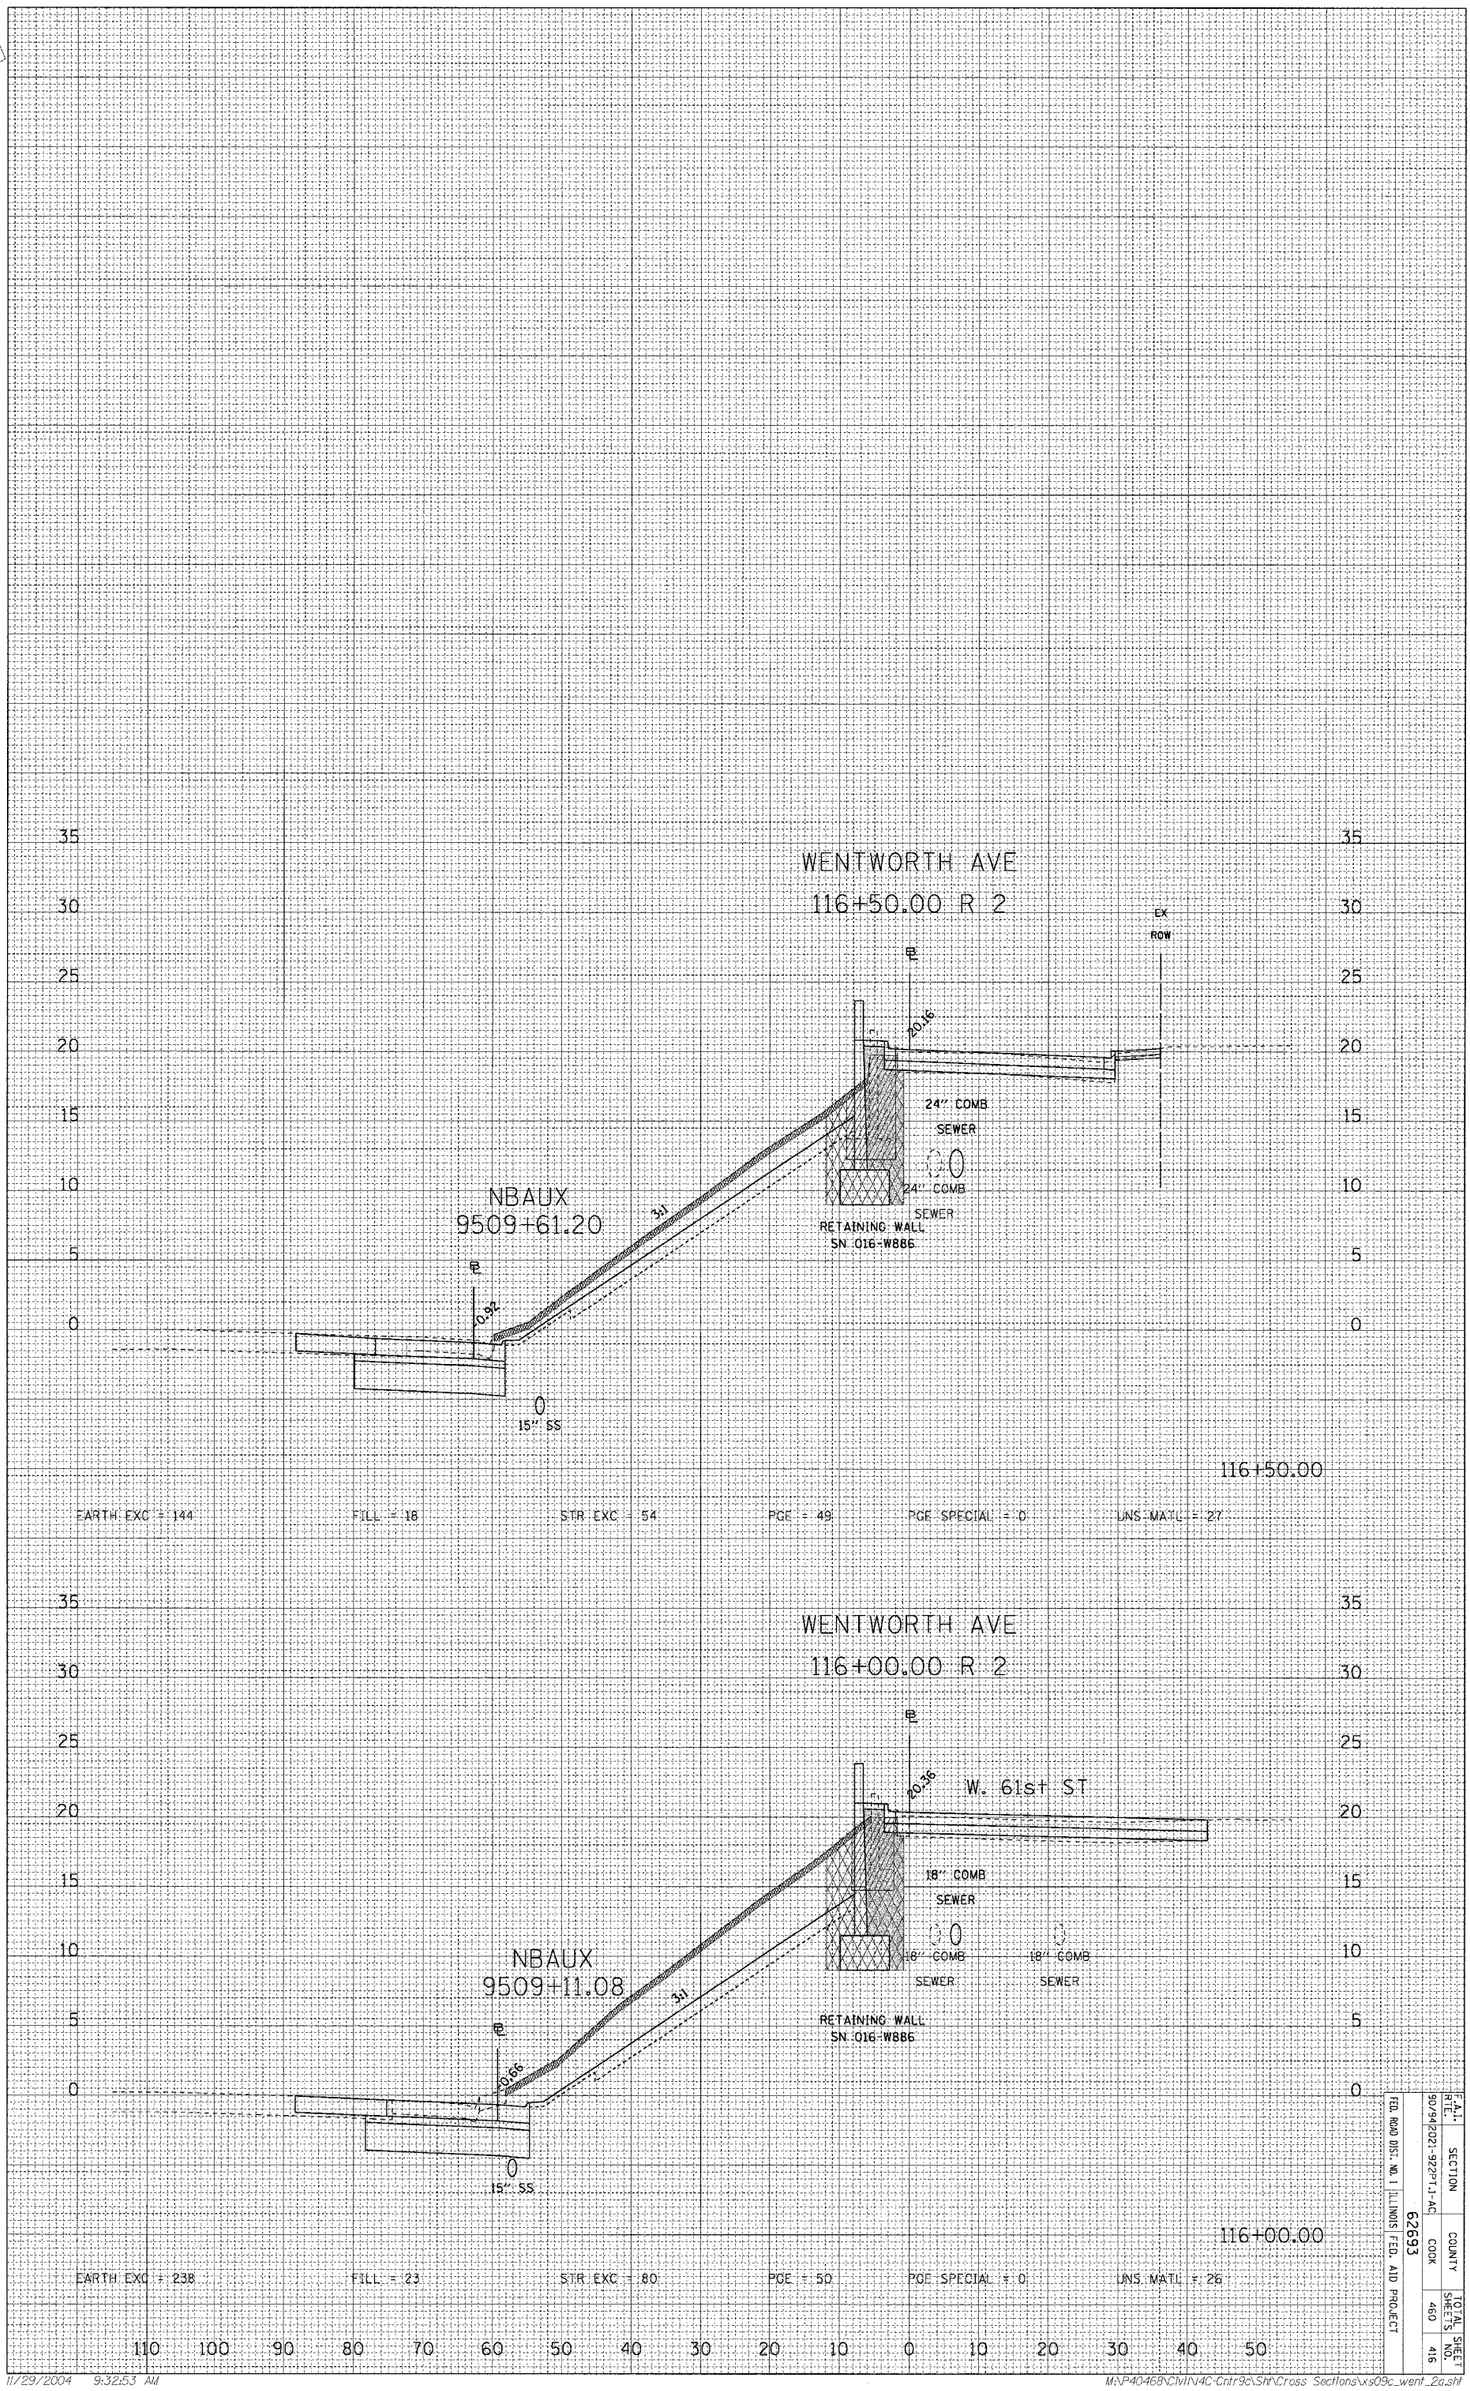

F.A.I. RTE.	SECTION	COUNTY	TOTAL SHEETS	SHEET NO.
90/94(202)-92P1-AC		COOK	460	416

FED. ROAD DIST. NO. 1 ILLINOIS FED. AID PROJECT

62693

11/29/2004 9:32:53 AM

M:\P40469\Civil\4C-Cntr9c\Shf\Cross Sections\xs09c_went_2ash