| ORIGINAL SURVEY | | BY | DATE |
|---|---|---|---|
| NOTE BOOK | SURVEYED | | |
| | PLOTTED | | |
| | TEMPLATE | | |
| | AREAS | | |
| NO. | AREAS CHECKED | | |

| FINAL SURVEY | | BY | DATE |
|---|---|---|---|
| NOTE BOOK | SURVEYED | | |
| | PLOTTED | | |
| | TEMPLATE | | |
| | AREAS | | |
| NO. | AREAS CHECKED | | |

CTE ENGINEERS
CONSULTING TRANSPORTATION ENGINEERS, INC.

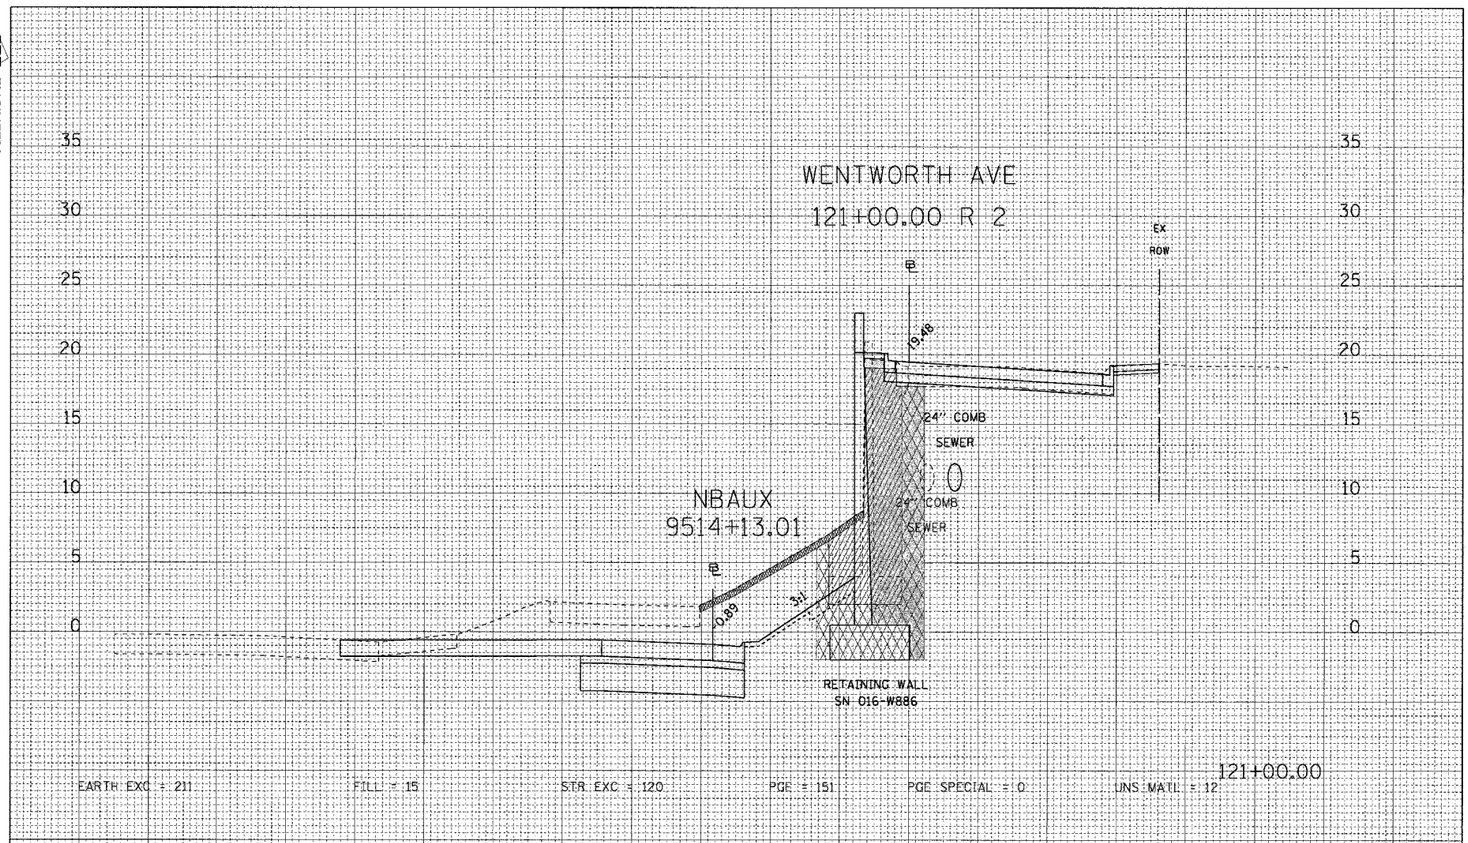


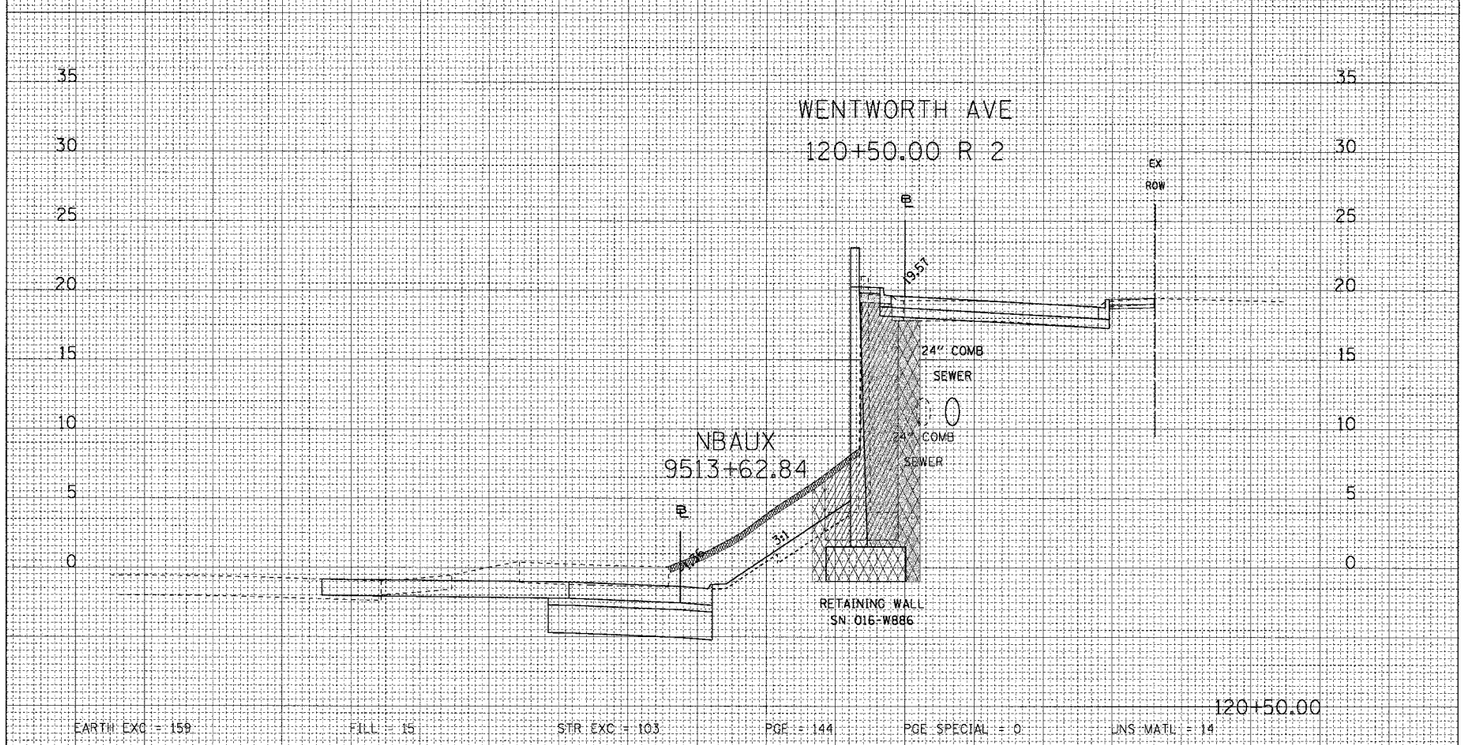


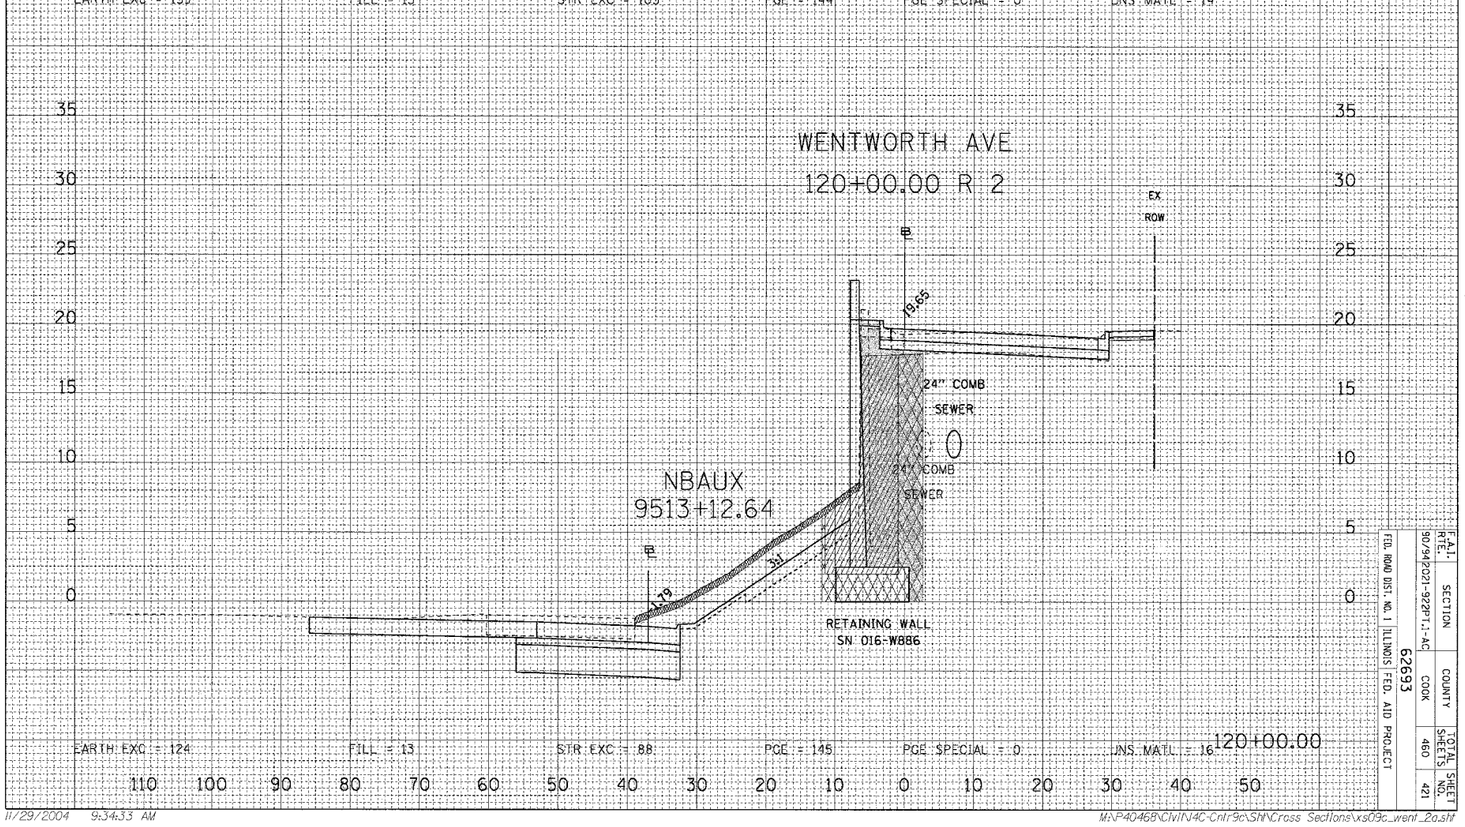


WENTWORTH AVE - 63rd STREET TO 59th STREET (FRONTAGE RD AND RAMPS)

| F.A.I. RTE. | SECTION | COUNTY | TOTAL SHEETS | SHEET NO. |
|---|---|---|---|---|
| 90/94/2021-922PT.1-AC | | COOK | 460 | 421 |
| FED. ROAD DIST. NO. 1 | ILLINOIS | FED. AID PROJECT | 62693 | |

11/29/2004 9:34:33 AM

M:\P40468\Civil\4C-Cntr9c\Sht\Cross Sections\xs09c_went_2a.sht