ORIGINAL SURVEY		BY	DATE
NOTE BOOK	SURVEYED		
	PLOTTED		
NO.	TEMPLATE		
	AREAS		
	AREAS CHECKED		

FINAL SURVEY		BY	DATE
NOTE BOOK	SURVEYED		
	PLOTTED		
NO.	TEMPLATE		
	AREAS		
	AREAS CHECKED		

CTE ENGINEERS
CONSOLIDATED TRANSPORTATION ENGINEERS, INC.

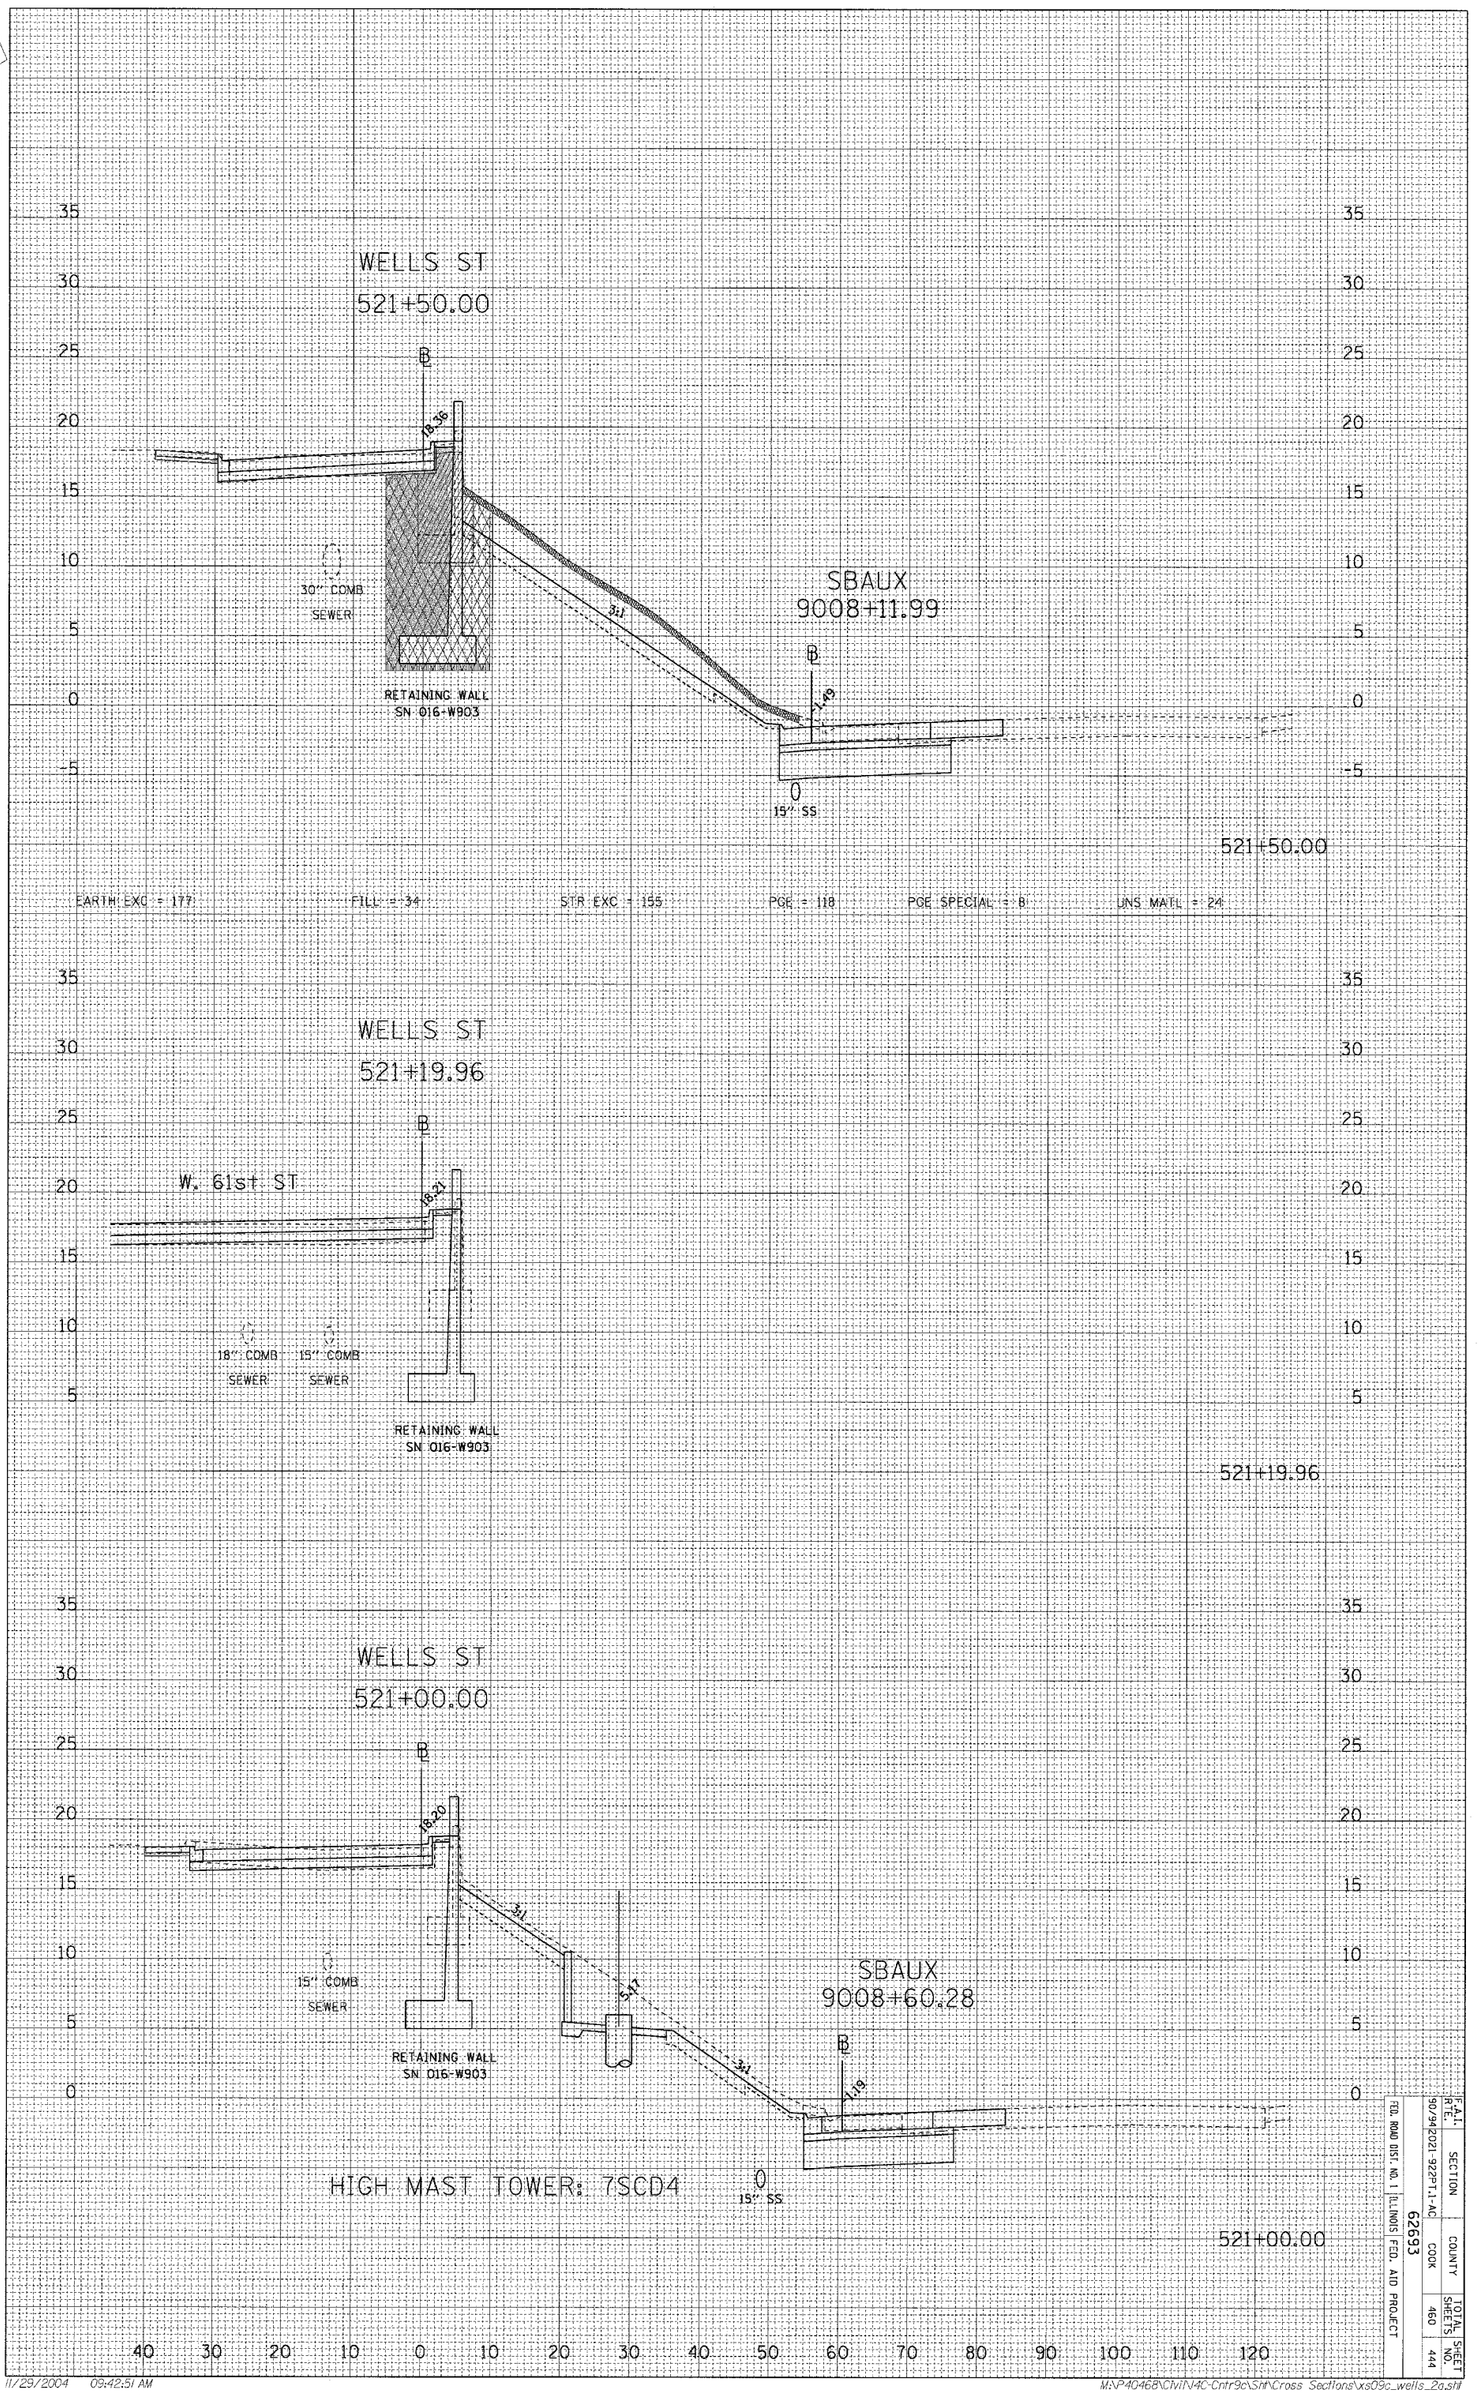

F.A.I. RTE.	SECTION	COUNTY	TOTAL SHEETS	SHEET NO.
90/94/2021-922PT1-AC		COOK	460	444
FED. ROAD DIST. NO. 1	ILLINOIS FED. AID PROJECT	62653		

WELLS ST - 63rd STREET TO 59th STREET (FRONTAGE RD AND RAMPS)

11/29/2004 09:42:51 AM

M:\P4046B\Civil\4C-Cntr9c\Sht\Cross Sections\xs09c_wells_2a.sht