F.A.P. RTE.	SECTION	COUNTY	TOTAL SHEETS	SHEET NO.
269	(31B5031)RB	COOK	19	7
STA. 104+00		TO STA. 158+21		
FED. ROAD DIST. NO. 7	ILLINOIS	FED. AID PROJECT		

C 62698

TRAFFIC SIGNAL LEGEND

	PROPOSED	EXISTING
CONTROLLER		
SERVICE INSTALLATION		
SIGNAL HEAD		
SIGNAL HEAD WITH BACKPLATE		
SIGNAL HEAD. PEDESTRIAN		
SIGNAL POST		
MAST ARM ASSEMBLY AND POLE. STEEL		
MAST ARM ASSEMBLY AND POLE. ALUMINUM		
COMMON TRENCH		
UNIT DUCT		
HANDHOLE		
HEAVY DUTY HANDHOLE		
DOUBLE HANDHOLE		
GALVANIZED STEEL CONDUIT IN TRENCH OR PUSHED		
PEDESTRIAN PUSHBUTTON DETECTOR		
DETECTOR LOOP		
EMERGENCY VEHICLE SYSTEM DETECTOR		
CONFIRMATION BEACON		

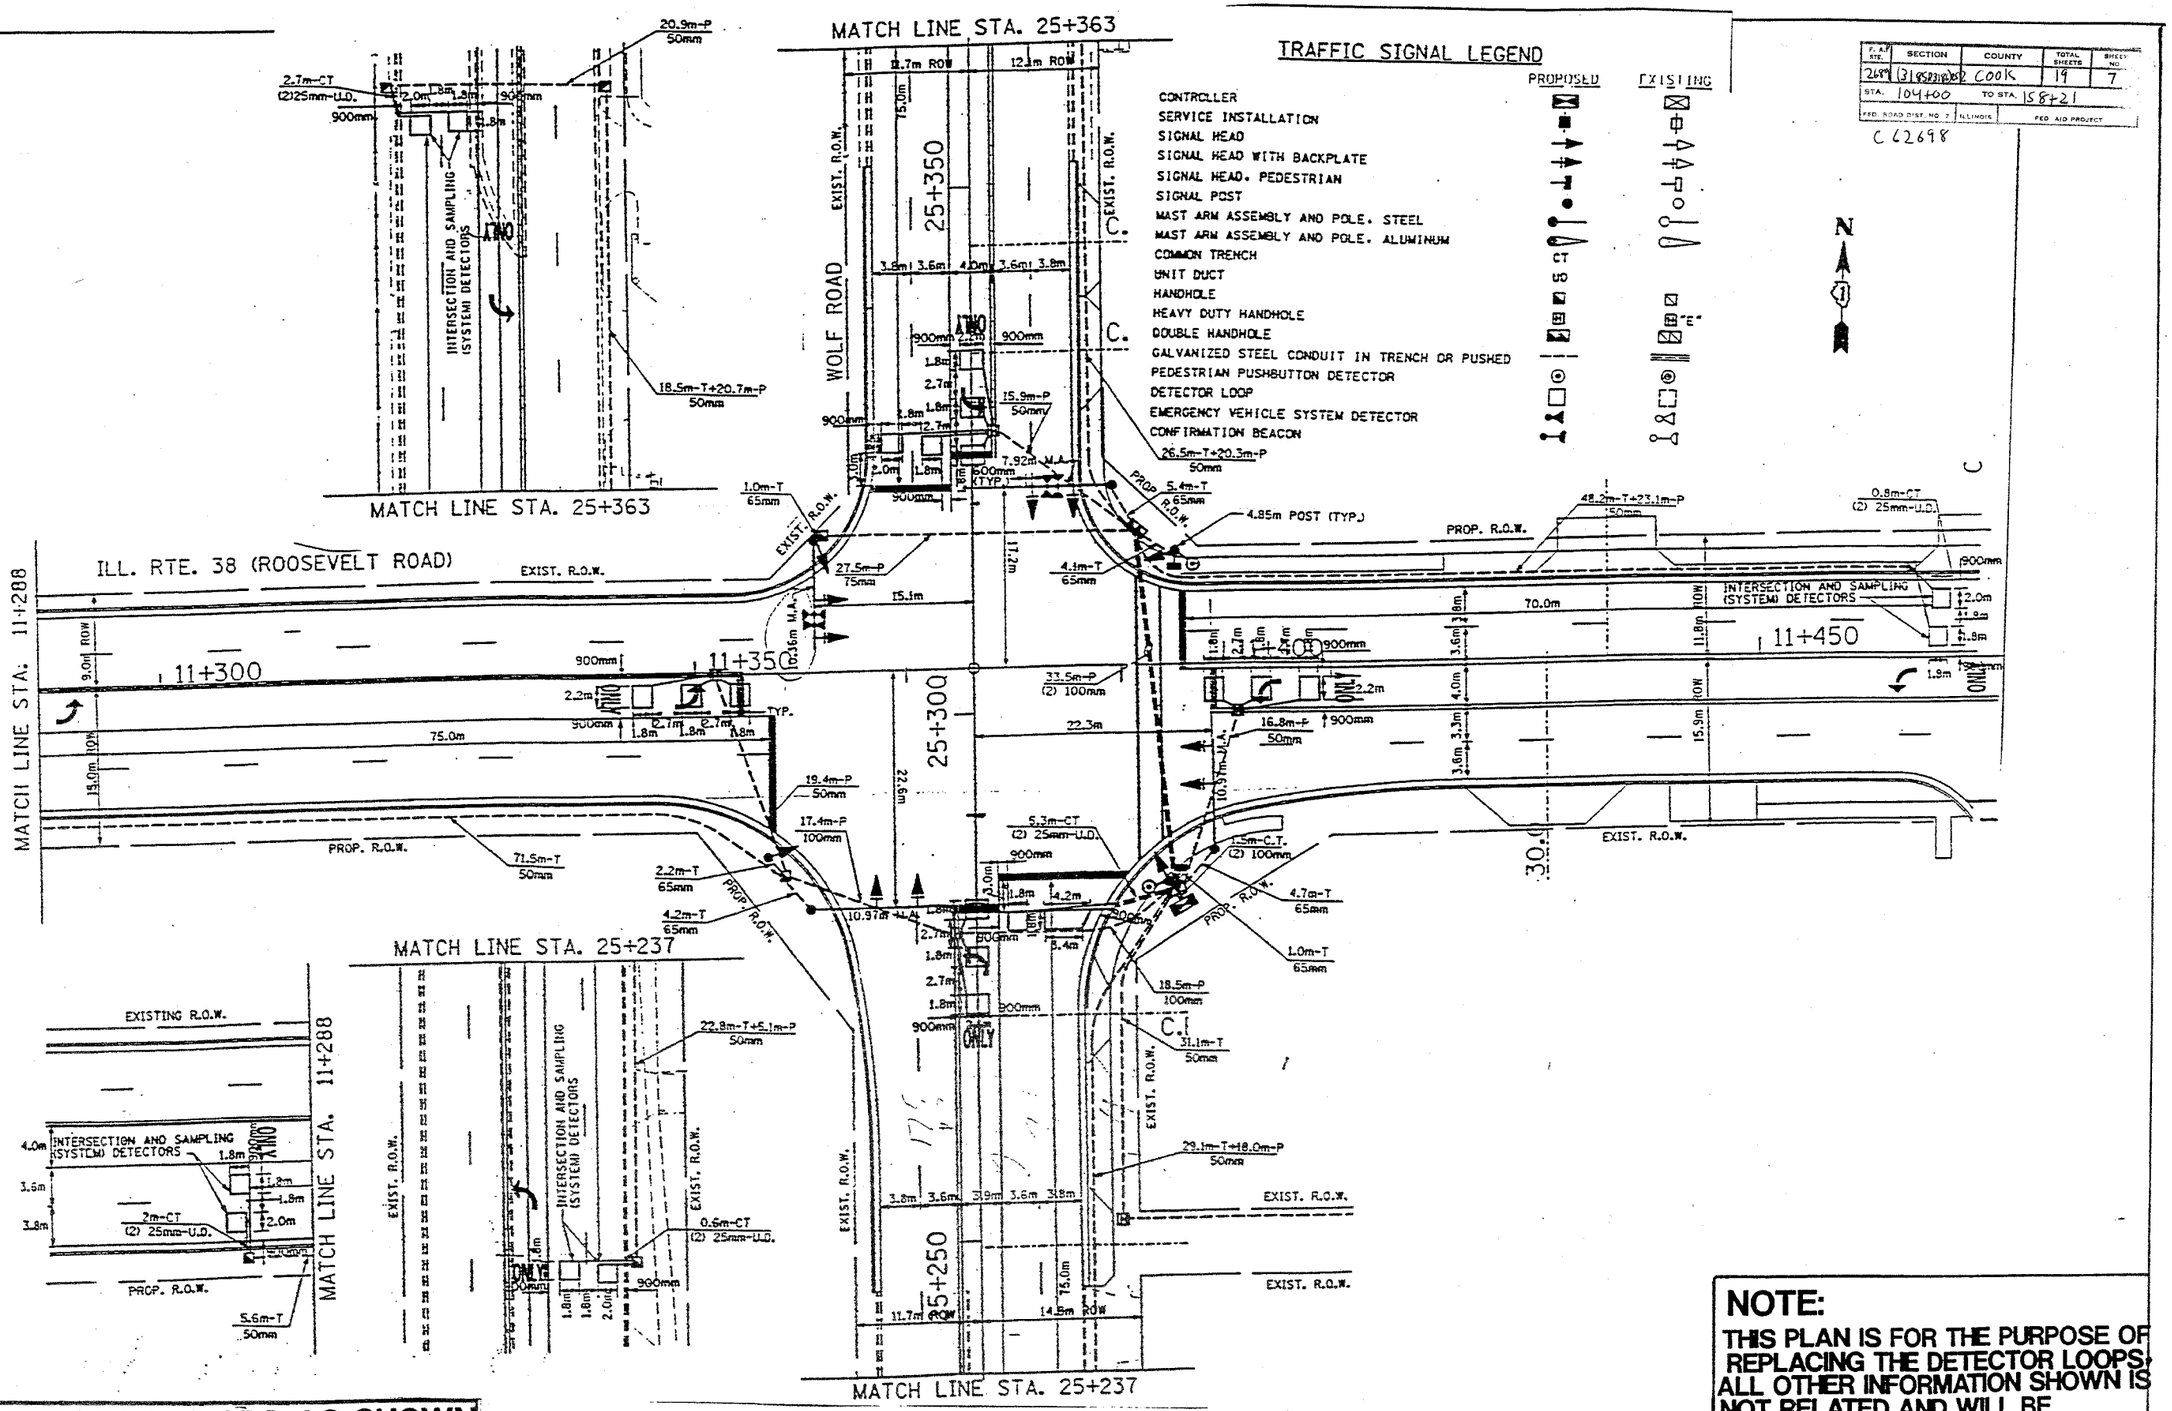

REPLACE ALL DETECTOR LOOPS AS SHOWN
(WITHIN THE RESURFACING LIMITS)

CODE NO.	QUANTITY	UNIT	ITEM
88600600	66	FOOT	DETECTOR LOOP REPLACEMENT

NOTE:
THIS PLAN IS FOR THE PURPOSE OF REPLACING THE DETECTOR LOOPS. ALL OTHER INFORMATION SHOWN IS NOT RELATED AND WILL BE DISREGARDED.

1

ILLINOIS DEPARTMENT OF TRANSPORTATION

DETECTOR LOOPS AT:
WOLF RD. @
ROOSEVELT RD.

SCALE: 1"=
DATE

DESIGNED BY:
DRAWN BY:
CHECKED BY: