F.A.I. RTE.	SECTION	COUNTY	TOTAL SHEETS	SHEET NO.
90	0102.5-I	COOK	62	11
STA.		TO STA.		
FED. ROAD DIST. NO. 1	ILLINOIS	JOB NO.		

62794

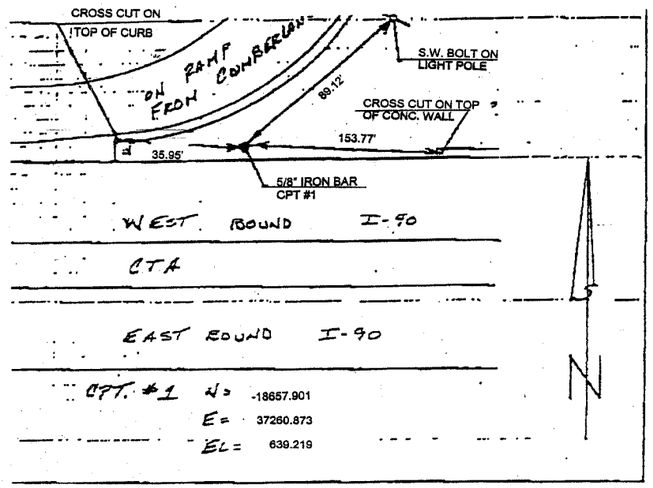

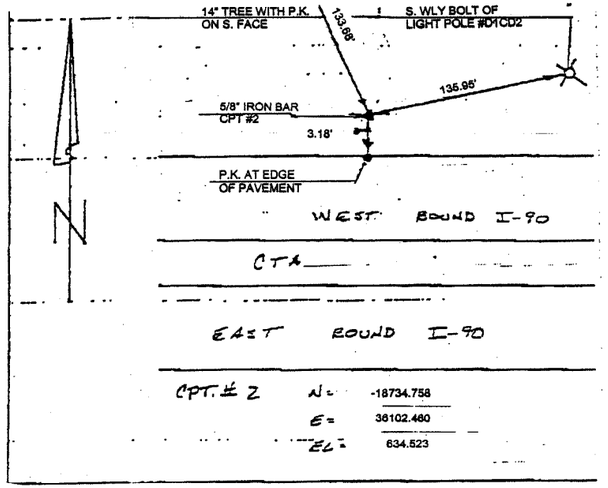

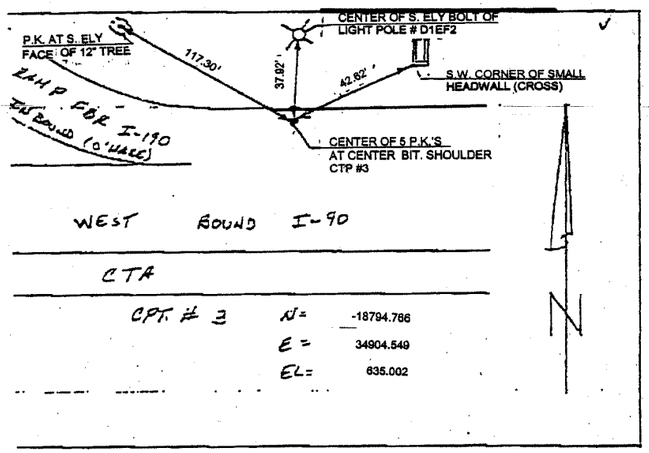

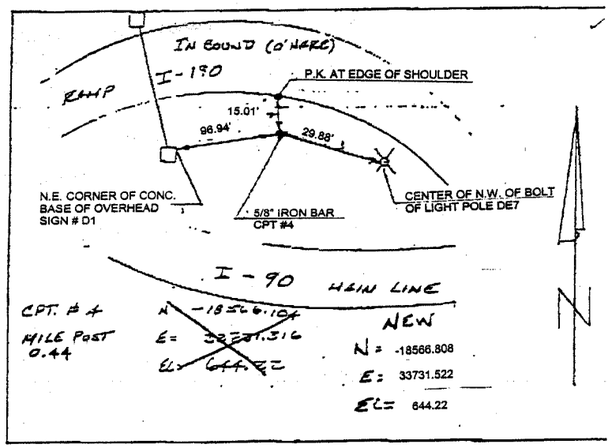

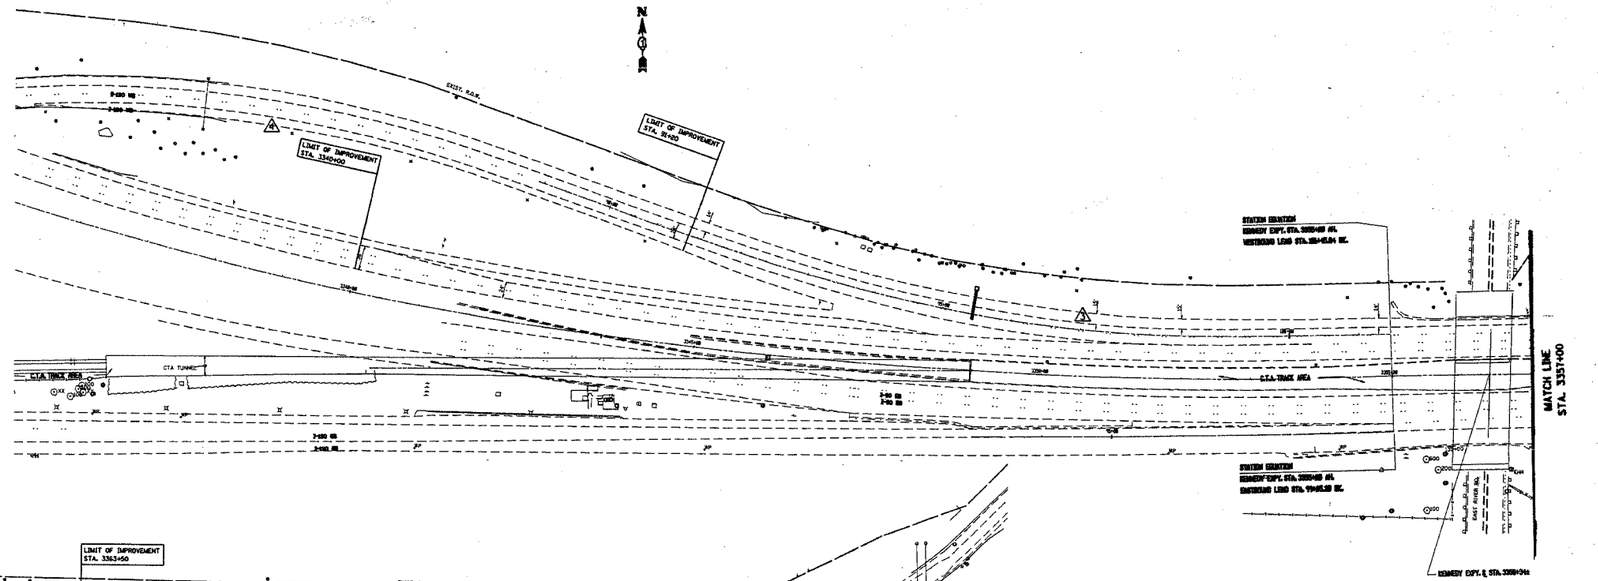

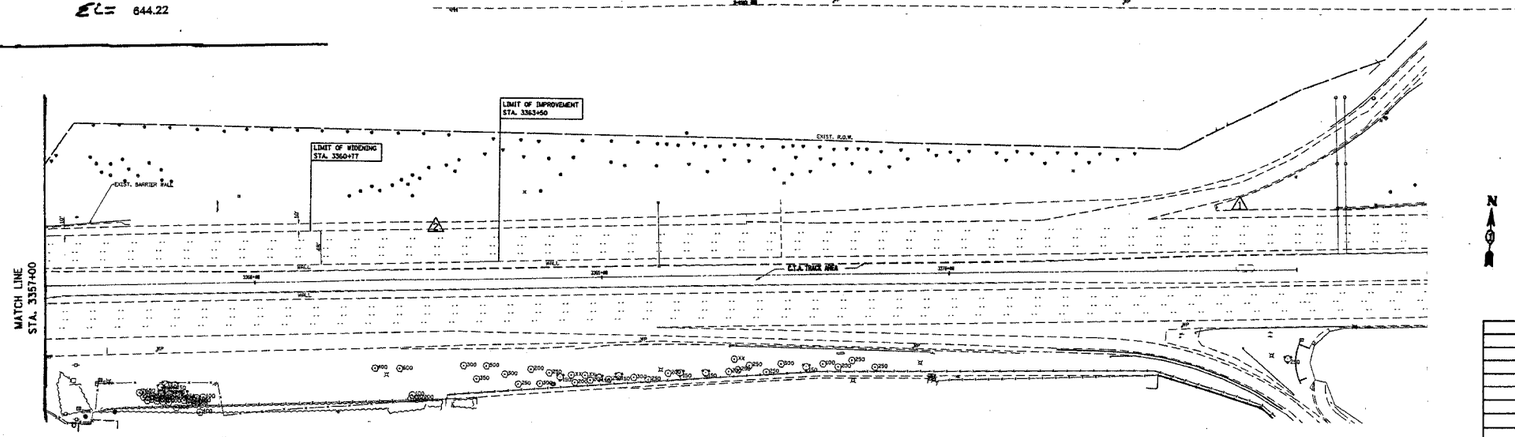

REVISIONS	
NAME	DATE

ILLINOIS DEPARTMENT OF TRANSPORTATION

FAI 90 (KENNEDY EXPRESSWAY)
I-90 RAMP REPAIR
CONTROL POINTS

SCALE: HORIZ.
DATE 05/13/2004
DRAWN BY
CHECKED BY

05/13/2004
c:\projects\d127704\d127704aa.m32

VI=PLAN1