| F.A.I. RTE. | SECTION | COUNTY | TOTAL SHEETS | SHEET NO. |
|---|---|---|---|---|
| 90/94 | 2004-065TS | COOK | 62 | 3 |
| STA. | | TO STA. | | |
| FED. ROAD DIST. NO. 1 | ILLINOIS | FED. AID PROJECT | | |

62804

| ACTIVITY ID | ACTIVITY DESCRIPTION | EARLY START | EARLY FINISH | ORIG DUR |
|---|---|---|---|---|
| **CONTRACT 9B (62586) - WENTWORTH AVENUE** | | | | |
| PRESTAGE - ELECTRICAL DUCTBANK AND SEWER WORK | | | | |
| 1 | SET-UP TRAFFIC CONTROL AND DETOUR ROUTE | 01-Oct-04 | 05-Oct-04 | |
| 2 | BUILD PROPOSED CITY ELECTRIC DUCTBANK | 06-Oct-04 | 03-Dec-04 | |
| 3 | BUILD PROPOSED COMBINED SEWER | 06-Dec-04 | 07-Jan-05 | |
| STAGE 1 - WENTWORTH | | | | |
| 1 | INSTALL TRAFFIC CONTROL | 10-Jan-05 | 21-Jan-05 | |
| 2 | CONSTRUCT PROPOSED RETAINING WALLS | | | |
| a. | S.N. 016-W890 | 27-Jan-05 | 05-Apr-05 | |
| b. | S.N. 016-W891 | 27-Jan-05 | 08-Apr-05 | |
| c. | S.N. 016-W893 | 27-Jan-05 | 02-May-05 | |
| d. | S.N. 016-W896 | 27-Jan-05 | 14-Feb-05 | |
| e. | S.N. 016-W897 | 27-Jan-05 | 13-May-05 | |
| f. | S.N. 016-W898 | 27-Jan-05 | 19-Apr-05 | |
| 3 | CONSTRUCT PROPOSED 55TH ST RAMPS | 03-Mar-05 | 03-Jun-05 | |
| 4 | CONSTRUCT PROPOSED 57TH ST BRIDGE | 01-Oct-04 | 23-Jun-05 | |
| 5 | CONSTRUCT PROPOSED FRONTAGE ROAD | 15-Feb-05 | 09-Jun-05 | |
| 6 | PLACE LOCAL LANE TEMPORARY PAVEMENT | 01-Mar-05 | 01-Jun-05 | |
| STAGE 2 - WENTWORTH | | | | |
| 1 | INSTALL TRAFFIC CONTROL | 02-Jun-05 | 08-Jun-05 | |
| 2 | CONSTRUCT PROPOSED RETAINING WALLS | | | |
| a. | S.N. 016-W888 | 09-Jun-05 | 15-Aug-05 | |
| b. | S.N. 016-W889 | 09-Jun-05 | 11-Jul-05 | |
| c. | S.N. 016-W899 | 09-Jun-05 | 01-Aug-05 | |
| d. | S.N. 016-W900 | 09-Jun-05 | 15-Aug-05 | |
| e. | S.N. 016-W902 | 09-Jun-05 | 08-Aug-05 | |
| f. | S.N. 016-W904 | 09-Jun-05 | 01-Jul-05 | |
| 3 | CONSTRUCT PROPOSED RAMPS | 13-Jul-05 | 18-Aug-05 | |
| 4 | CONSTRUCT PROPOSED FRONTAGE ROAD | 05-Jul-05 | 01-Aug-05 | |
| 5 | PLACE LOCAL LANE TEMPORARY PAVEMENT | 05-Jul-05 | 31-Aug-05 | |
| STAGE 3 - WENTWORTH | | | | |
| 1 | INSTALL TRAFFIC CONTROL | 10-Oct-05 | 17-Oct-05 | |
| 2 | CONSTRUCT PROPOSED FRONTAGE ROAD | 18-Oct-05 | 13-Dec-05 | |
| **CONTRACT 9B (62586) - WELLS STREET** | | | | |
| STAGE 1 - WELLS | | | | |
| 1 | INSTALL TRAFFIC CONTROL | 01-Oct-04 | 14-Oct-04 | |
| 2 | CONSTRUCT PROPOSED RETAINING WALLS | | | |
| a. | S.N. 016-W911 | 15-Oct-04 | 07-Feb-05 | |
| b. | S.N. 016-W912 | 15-Oct-04 | 01-Mar-05 | |
| c. | S.N. 016-W913 | 15-Oct-04 | 14-Jan-05 | |
| d. | S.N. 016-W914 | 15-Oct-04 | 09-Feb-05 | |
| 3 | CONSTRUCT PROPOSED RAMPS | 09-Feb-05 | 24-Mar-05 | |
| 4 | CONSTRUCT PROPOSED 57TH ST BRIDGE | 01-Oct-04 | 23-Jun-05 | |
| 5 | CONSTRUCT PROPOSED FRONTAGE ROAD | 06-Dec-04 | 28-Mar-05 | |
| 6 | PLACE LOCAL LANE TEMPORARY PAVEMENT | 06-Dec-04 | 02-May-05 | |
| STAGE 2 - WELLS | | | | |
| 1 | INSTALL TRAFFIC CONTROL | 03-May-05 | 09-May-05 | |
| 2 | CONSTRUCT PROPOSED RETAINING WALLS | | | |
| a. | S.N. 016-W916 | 10-May-05 | 06-Jun-05 | |
| b. | S.N. 016-W917 | 10-May-05 | 07-Jul-05 | |
| c. | S.N. 016-W918 | 10-May-05 | 11-Jul-05 | |
| d. | S.N. 016-W910 | 10-May-05 | 23-Jun-05 | |
| e. | S.N. 016-W909 | 10-May-05 | 12-Jul-05 | |
| 3 | CONSTRUCT PROPOSED RAMPS | 24-Jun-05 | 28-Jul-05 | |
| 4 | CONSTRUCT PROPOSED FRONTAGE ROAD | 24-Jun-05 | 04-Aug-05 | |
| 5 | PLACE LOCAL LANE TEMPORARY PAVEMENT | 08-Jun-05 | 08-Aug-05 | |
| STAGE 3 - WELLS | | | | |
| 1 | INSTALL TRAFFIC CONTROL | 05-Oct-05 | 13-Oct-05 | |
| 2 | CONSTRUCT PROPOSED FRONTAGE ROAD | 14-Oct-05 | 13-Dec-05 | |

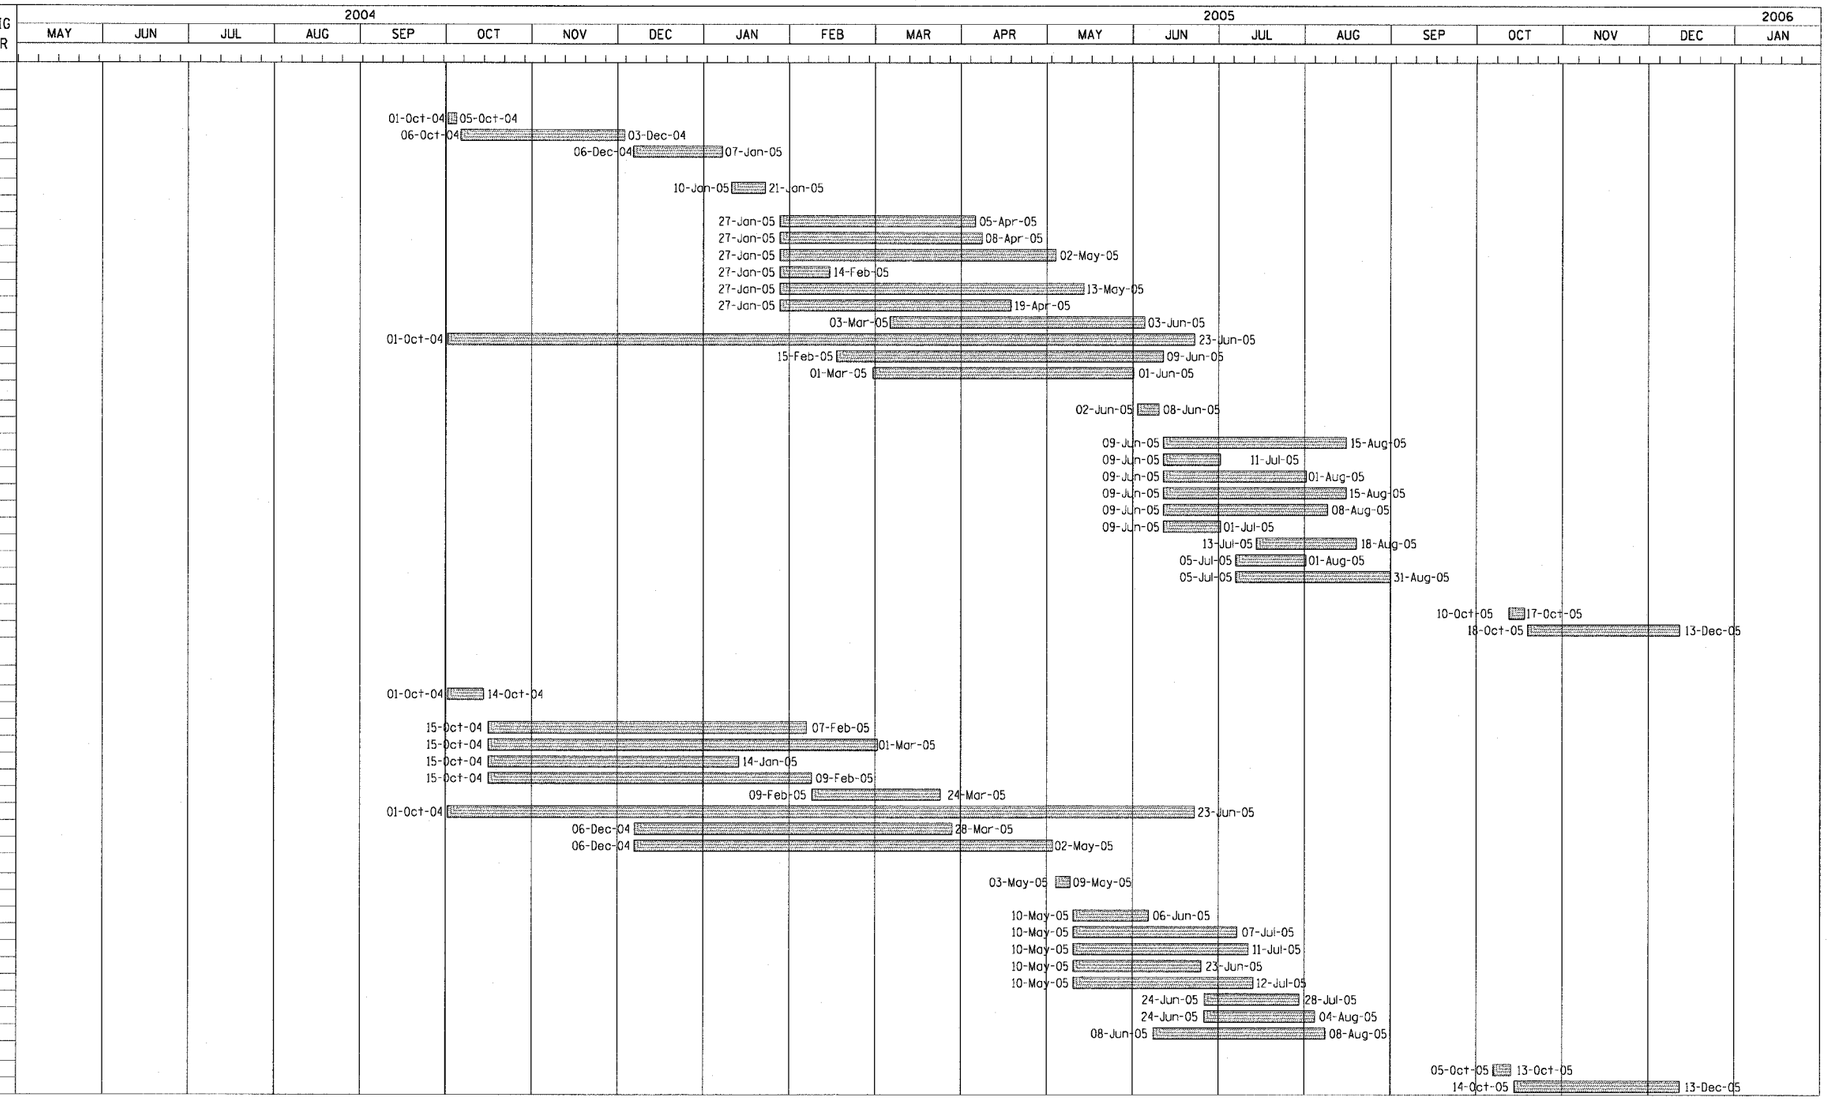


NOTE: DATES ASSOCIATED WITH WORK ITEMS MAY CHANGE BASED ON OTHER CONTRACTS AND/OR THE ENGINEER. NO ADDITIONAL COMPENSATION WILL BE CONSIDERED DUE TO CHANGES OR EXTENSIONS IN THE SCHEDULE.

LEGEND:

WORK PERFORMED IN CONTRACTS BY OTHERS

WORK PERFORMED AS PART OF THIS CONTRACT


CTE ENGINEERS
CONSOER TOWNSEND ENVIRODYNE ENGINEERS, INC.
303 EAST WACKER DRIVE, SUITE 600
CHICAGO ILLINOIS 60601-5212, PHONE: (312) 938-0300




| REVISIONS | |
|---|---|
| NAME | DATE |

ILLINOIS DEPARTMENT OF TRANSPORTATION
F.A.I. 90/94 (DAN RYAN EXPRESSWAY)
TRAFFIC SIGNALS AT 47TH STREET WITH WENTWORTH AVENUE - LASALLE STREET AND WELLS STREET - WENTWORTH AVENUE

SUGGESTED CONSTRUCTION SCHEDULE

SCALE: NONE | DRAWN BY: AMM
DATE: October 29, 2004 | CHECKED BY: JAL

M:\P40465\CH\114-Cntr5-Add_Cntr\SIB10-47th\sth\C5090012.stn
10/27/2004 12:31:30 PM