F.A.I. RTE.	SECTION	COUNTY	TOTAL SHEETS	SHEET NO.
90/94	2004-065TS	COOK	62	31
STA.	TO STA.			
FED. ROAD DIST. NO. 1	ILLINOIS	FED. AID PROJECT		

62804

ORIENTATION OF BASE TO BE DESIGNATED BY ENGINEER

C/L OF BOLTS TO BE PERPENDICULAR TO ENTERING LATERALS OR AS DESIGNATED BY CITY ENGINEER.

SIZE & DIRECTION OF ELBOWS TO BE DESIGNATED BY ENGINEER.

ALL DIMENSIONS MUST BE MAINTAINED EXCEPT WHERE NOTED OTHERWISE.

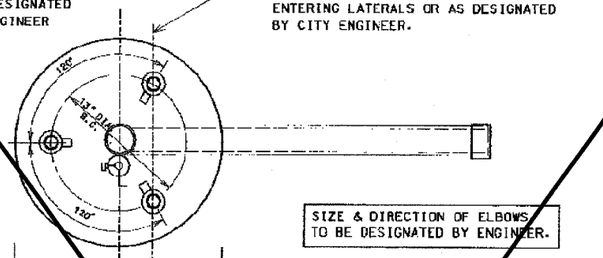

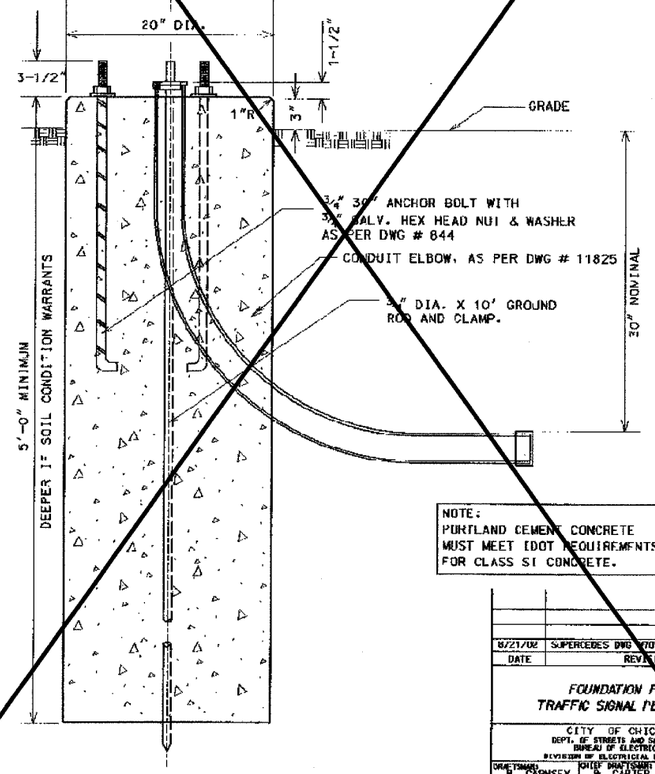

NOTE:
PORTLAND CEMENT CONCRETE MUST MEET IDOT REQUIREMENTS FOR CLASS SI CONCRETE.

8/21/02	SUPERCEDES DWG 709 DRAWN 7/22/80
DATE	REVISION

FOUNDATION FOR TRAFFIC SIGNAL PEDESTAL

CITY OF CHICAGO
DEPT. OF STREETS AND SANITATION
BUREAU OF ELECTRICITY
DIVISION OF ELECTRICAL ENGINEERING

DRAFTSMAN:	DATA MAINTAINER:	ENGINEER:
B. GARNSEY	J. CARTER	B. GARNSEY

ENGINEER OF ELECTRICITY
GENERAL SUPERINTENDENT
DRAWING NO. 709
SIZE: 11" X 17" SCALE: NONE DATE: 8/21/02

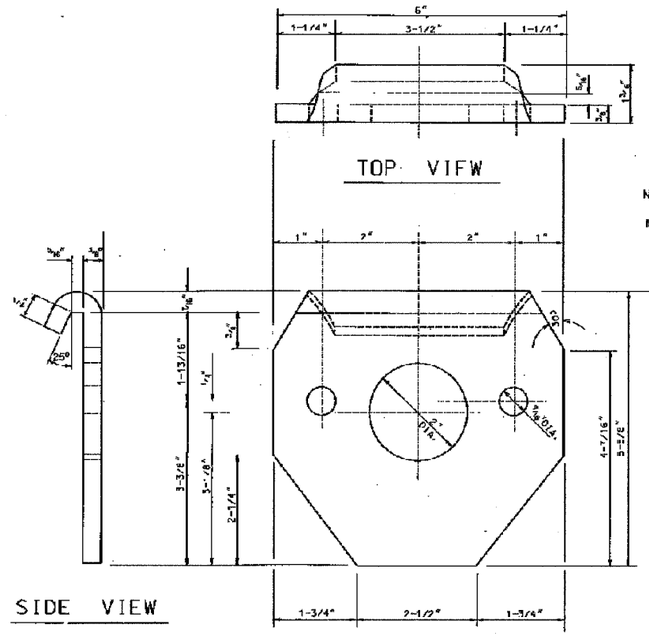

NOTE: REMOVE ALL SHARP EDGES

MATERIAL: HOT ROLLED STEEL ASTM A-36

03 01-02	REDRAWN

TWO BOLT MAST ARM ATTACHMENT (BRACKET DETAILS)

CITY OF CHICAGO

CHIEF ENGINEER: ROBERT IVY	DEPUTY COMMISSIONER: ROBERT CARTER	CHIEF ENGINEER: TOM POPE
DEPUTY COMMISSIONER: DATE:	DEPUTY COMMISSIONER: DATE:	DWG. NO. 724
DEPUTY COMMISSIONER: DATE:		
SIZE: 1	SCALE: NONE	DATE: 03 01 13

BOE-3

REVISIONS NAME	DATE

ILLINOIS DEPARTMENT OF TRANSPORTATION
F.A.I. 90/94 (DAN RYAN EXPRESSWAY)
TRAFFIC SIGNALS AT 47TH STREET WITH WENTWORTH AVENUE - LASALLE STREET AND WELLS STREET - WENTWORTH AVENUE

BOE STANDARD DETAILS

SCALE: NOT TO SCALE DRAWN BY: HAR
DATE: October 29, 2004 CHECKED BY: WDS

CTE ENGINEERS
CONSOER TOWNSEND ENVIRODYNE ENGINEERS, INC.
303 EAST WACKER DRIVE, SUITE 600
CHICAGO ILLINOIS 60601-5212, PHONE: (312) 938-0300

m:\P40468\Eisc\N14-Cntr-9\SHAC\CONTRACT 9810\BOE\09b00332.sht
10/27/2004 08:59:44 AM