FOR INFORMATION ONLY

F.A.I. RTE.	SECTION	COUNTY	TOTAL SHEETS	SHEET NO.
90/94	2004-100T	COOK	27	26
STA. 531+75		TO STA. 535+32.53		
FED. ROAD DIST. NO. 1	ILLINOIS	FED. AID PROJECT		

62841

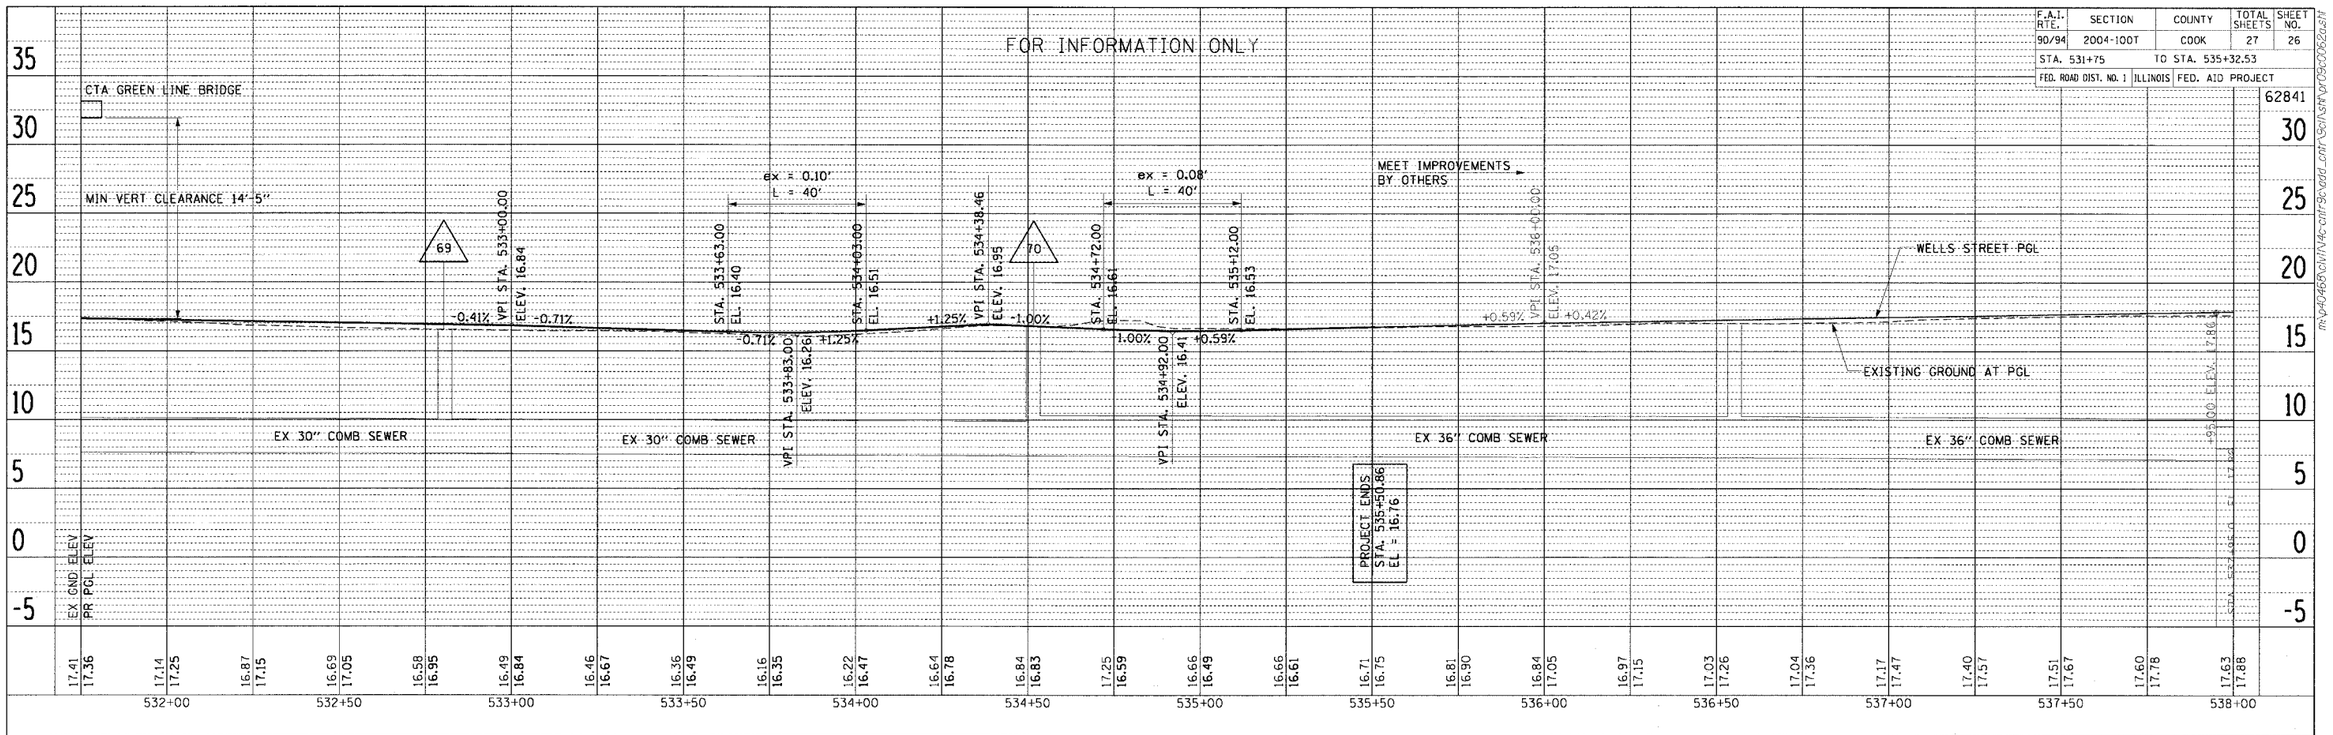

PLAN	SURVEYED	BY
NOTE BOOK	PLOTTED	DATE
NO.	ALIGNMENT CHECKED	
	P.I., SP. W.A.Y. CHECKED	
	POB FILE NAME	

CTE ENGINEERS
CONSOER TOWNSEND ENVIRODYNE ENGINEERS, INC.
303 EAST WACKER DRIVE, SUITE 600
CHICAGO, ILLINOIS 60601-5210, PHONE: (312) 938-0300

6 OF 6

REVISIONS	
NAME	DATE

ILLINOIS DEPARTMENT OF TRANSPORTATION
F.A.I. 90/94 (DAN RYAN EXPRESSWAY)
63rd ST TO 59th ST (SEWER TELEVISING)

SEWER PROFILES
WELLS STREET

SCALE: H: 1"=20', V: 1"=5'
DRAWN BY: JB
DATE: October 22, 2004
CHECKED BY: RWG

m:\p40468\civil\14c-ctd-9c-vdd_ctd\Sht\pr09c0262u.sht
10/14/2024 10:33:53 AM

FOR INFORMATION ONLY