CONTRACT #64157

F.A.P. RTE.	SECTION	COUNTY	TOTAL SHEETS	SHEET NO.
742	37R-2	OGLE	389	45
STA.		TO STA.		
FED. ROAD DIST. NO.		ILLINOIS	FED. AID PROJECT	

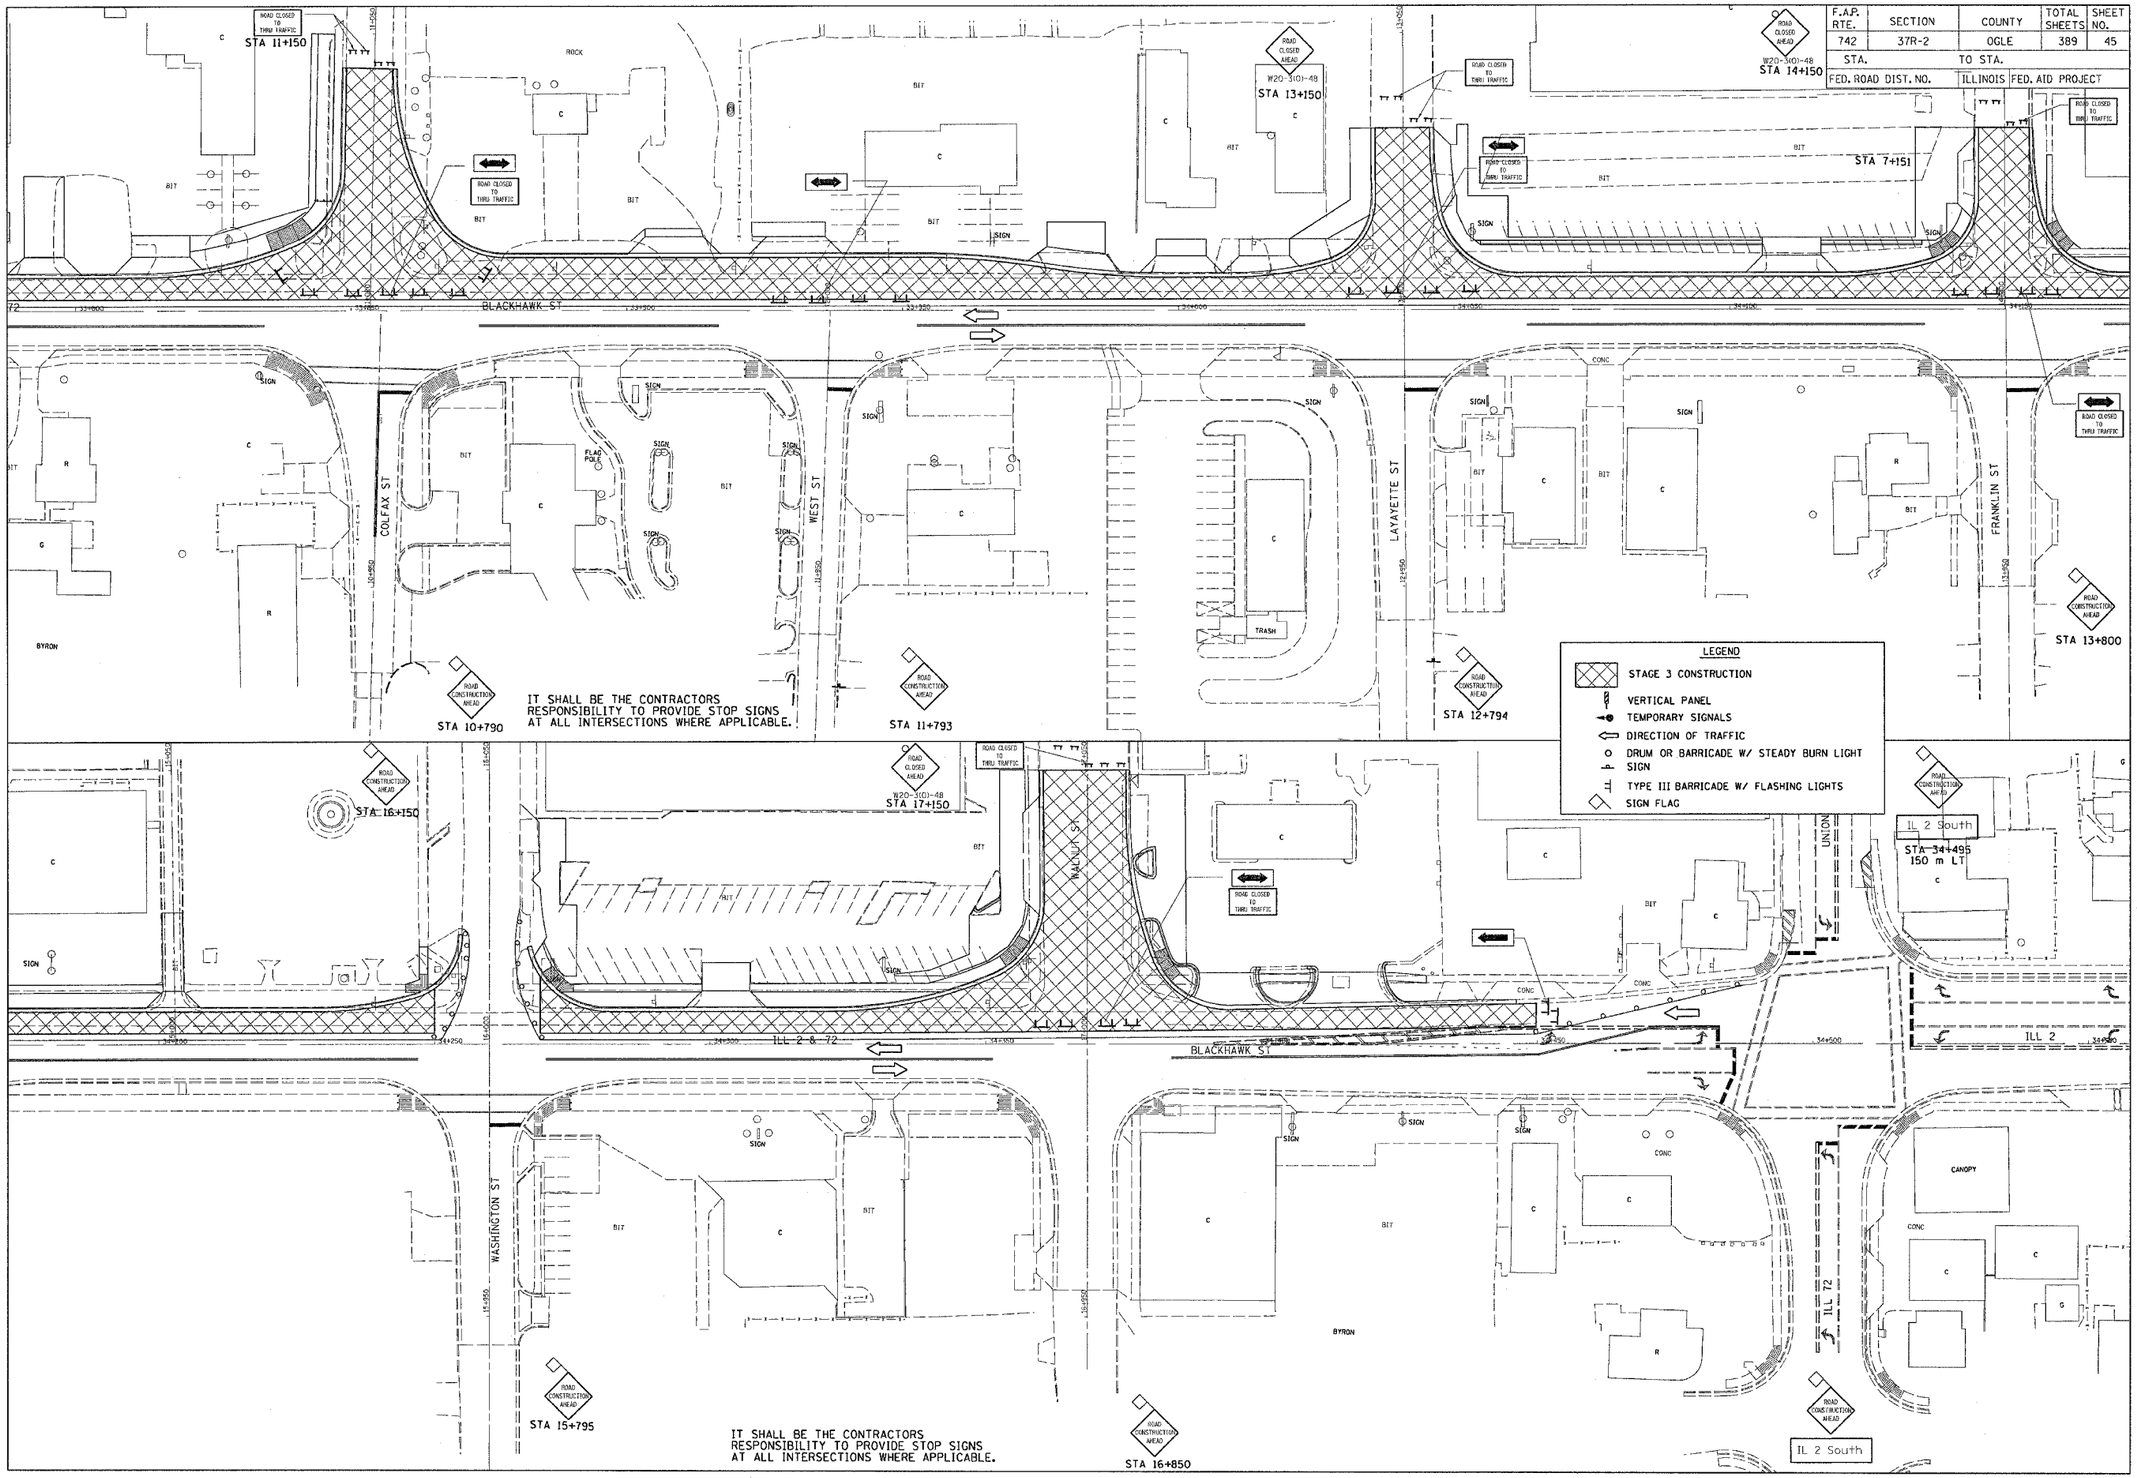

Mon Aug 30 08:32:06 2004
c:\projects\m209096\staging.dgn

STAGE 3