DRAINAGE DETAILS

F.A.P. RTE.	SECTION	COUNTY	TOTAL SHEETS	SHEET NO.
742	37R-2	OGLE	389	101
STA. 34+325		TO STA. 34+500		
FED. ROAD DIST. NO.		ILLINOIS	FED. AID PROJECT	

CONTRACT #64157

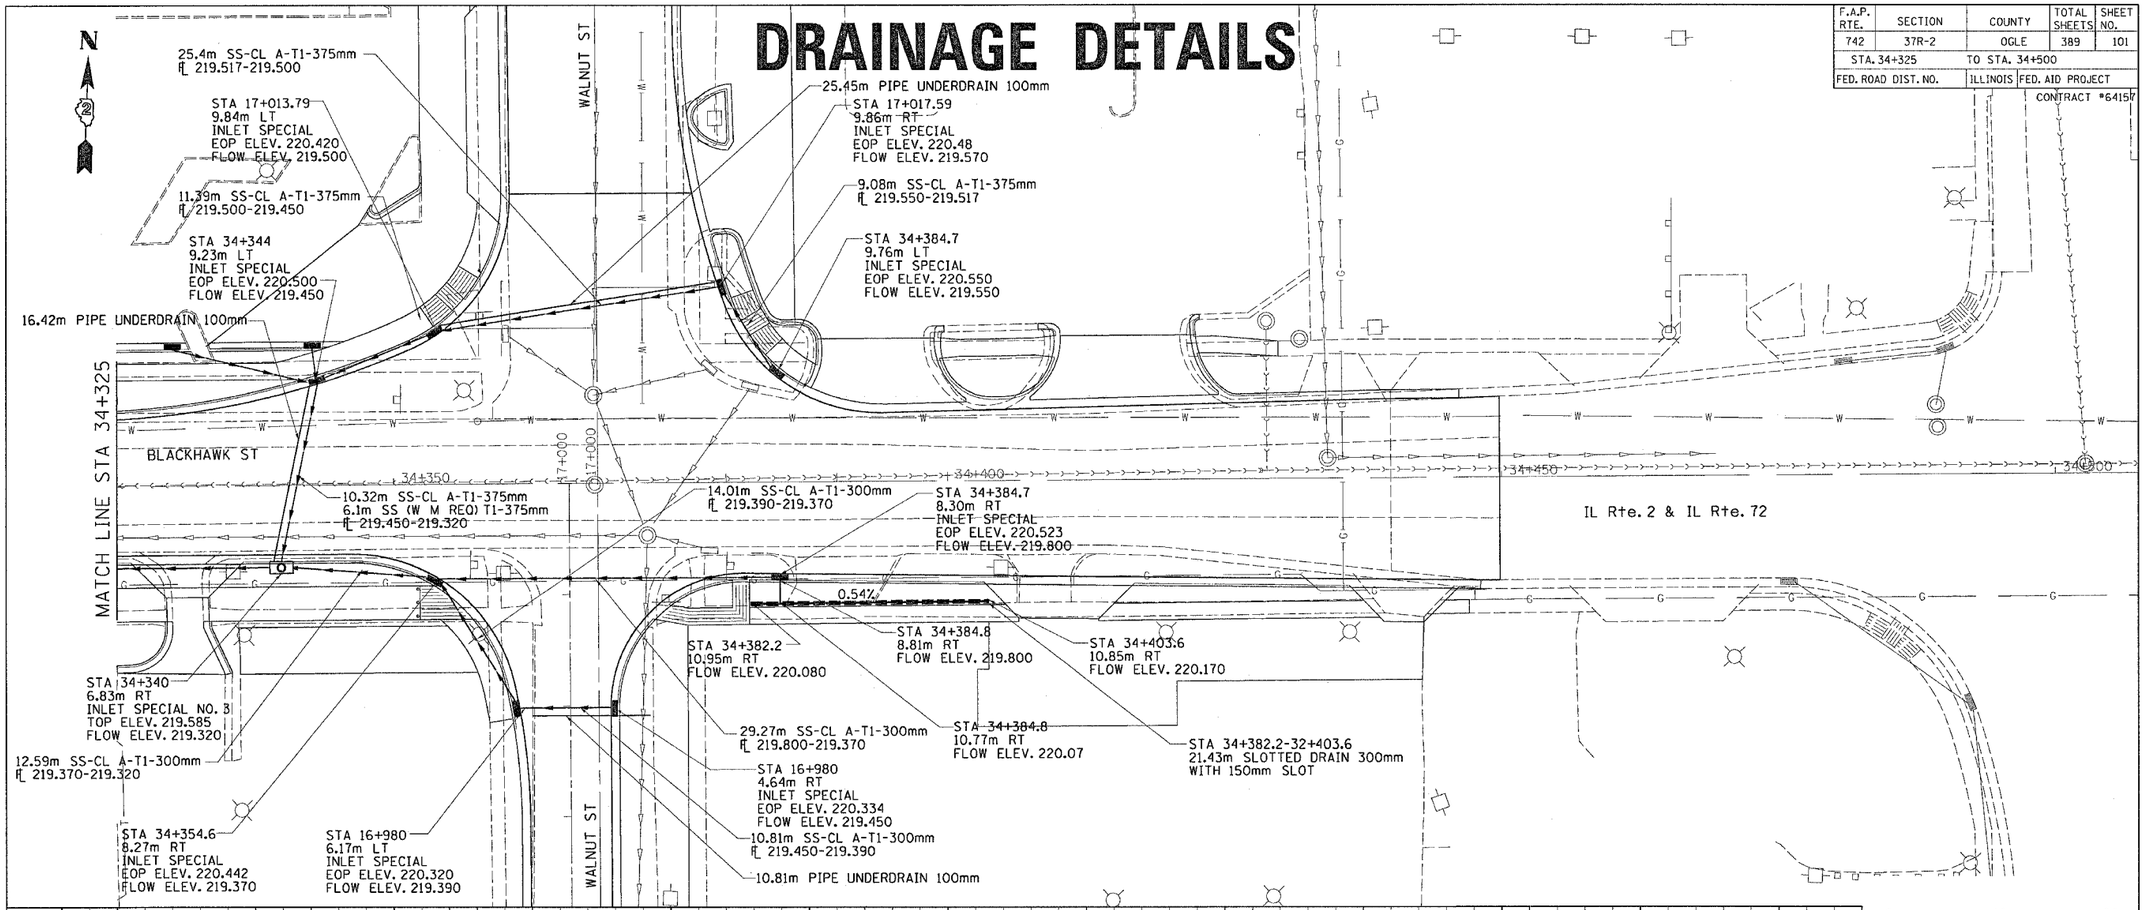

FINAL SURVEY | NOTE BOOK NO. | SURVEYED | PLOTTED | TEMPLATE | AREAS | AREAS CHECKED | BY | DATE

ORIGINAL SURVEY | NOTE BOOK NO. | SURVEYED | PLOTTED | TEMPLATE | AREAS | AREAS CHECKED | BY | DATE

Thu Sep 02 11:20:50 2004
c:\projects\m208096\drainage1.dgn

DRAINAGE DETAILS