CONTRACT NO. 64157

F.A.P. RTE.	SECTION	COUNTY	TOTAL SHEETS	SHEET NO.
742	37R-2	OGLE	389	279
STA.		TO STA.		
FED. ROAD DIST. NO.		ILLINOIS	FED. AID PROJECT	

FINAL SURVEY	ORIGINAL SURVEY	BY	DATE
NOTE BOOK	NOTE BOOK	SURVEYED	
NO.	NO.	PLOTTED	
		TEMPLATE	
		AREAS	
		AREAS CHECKED	

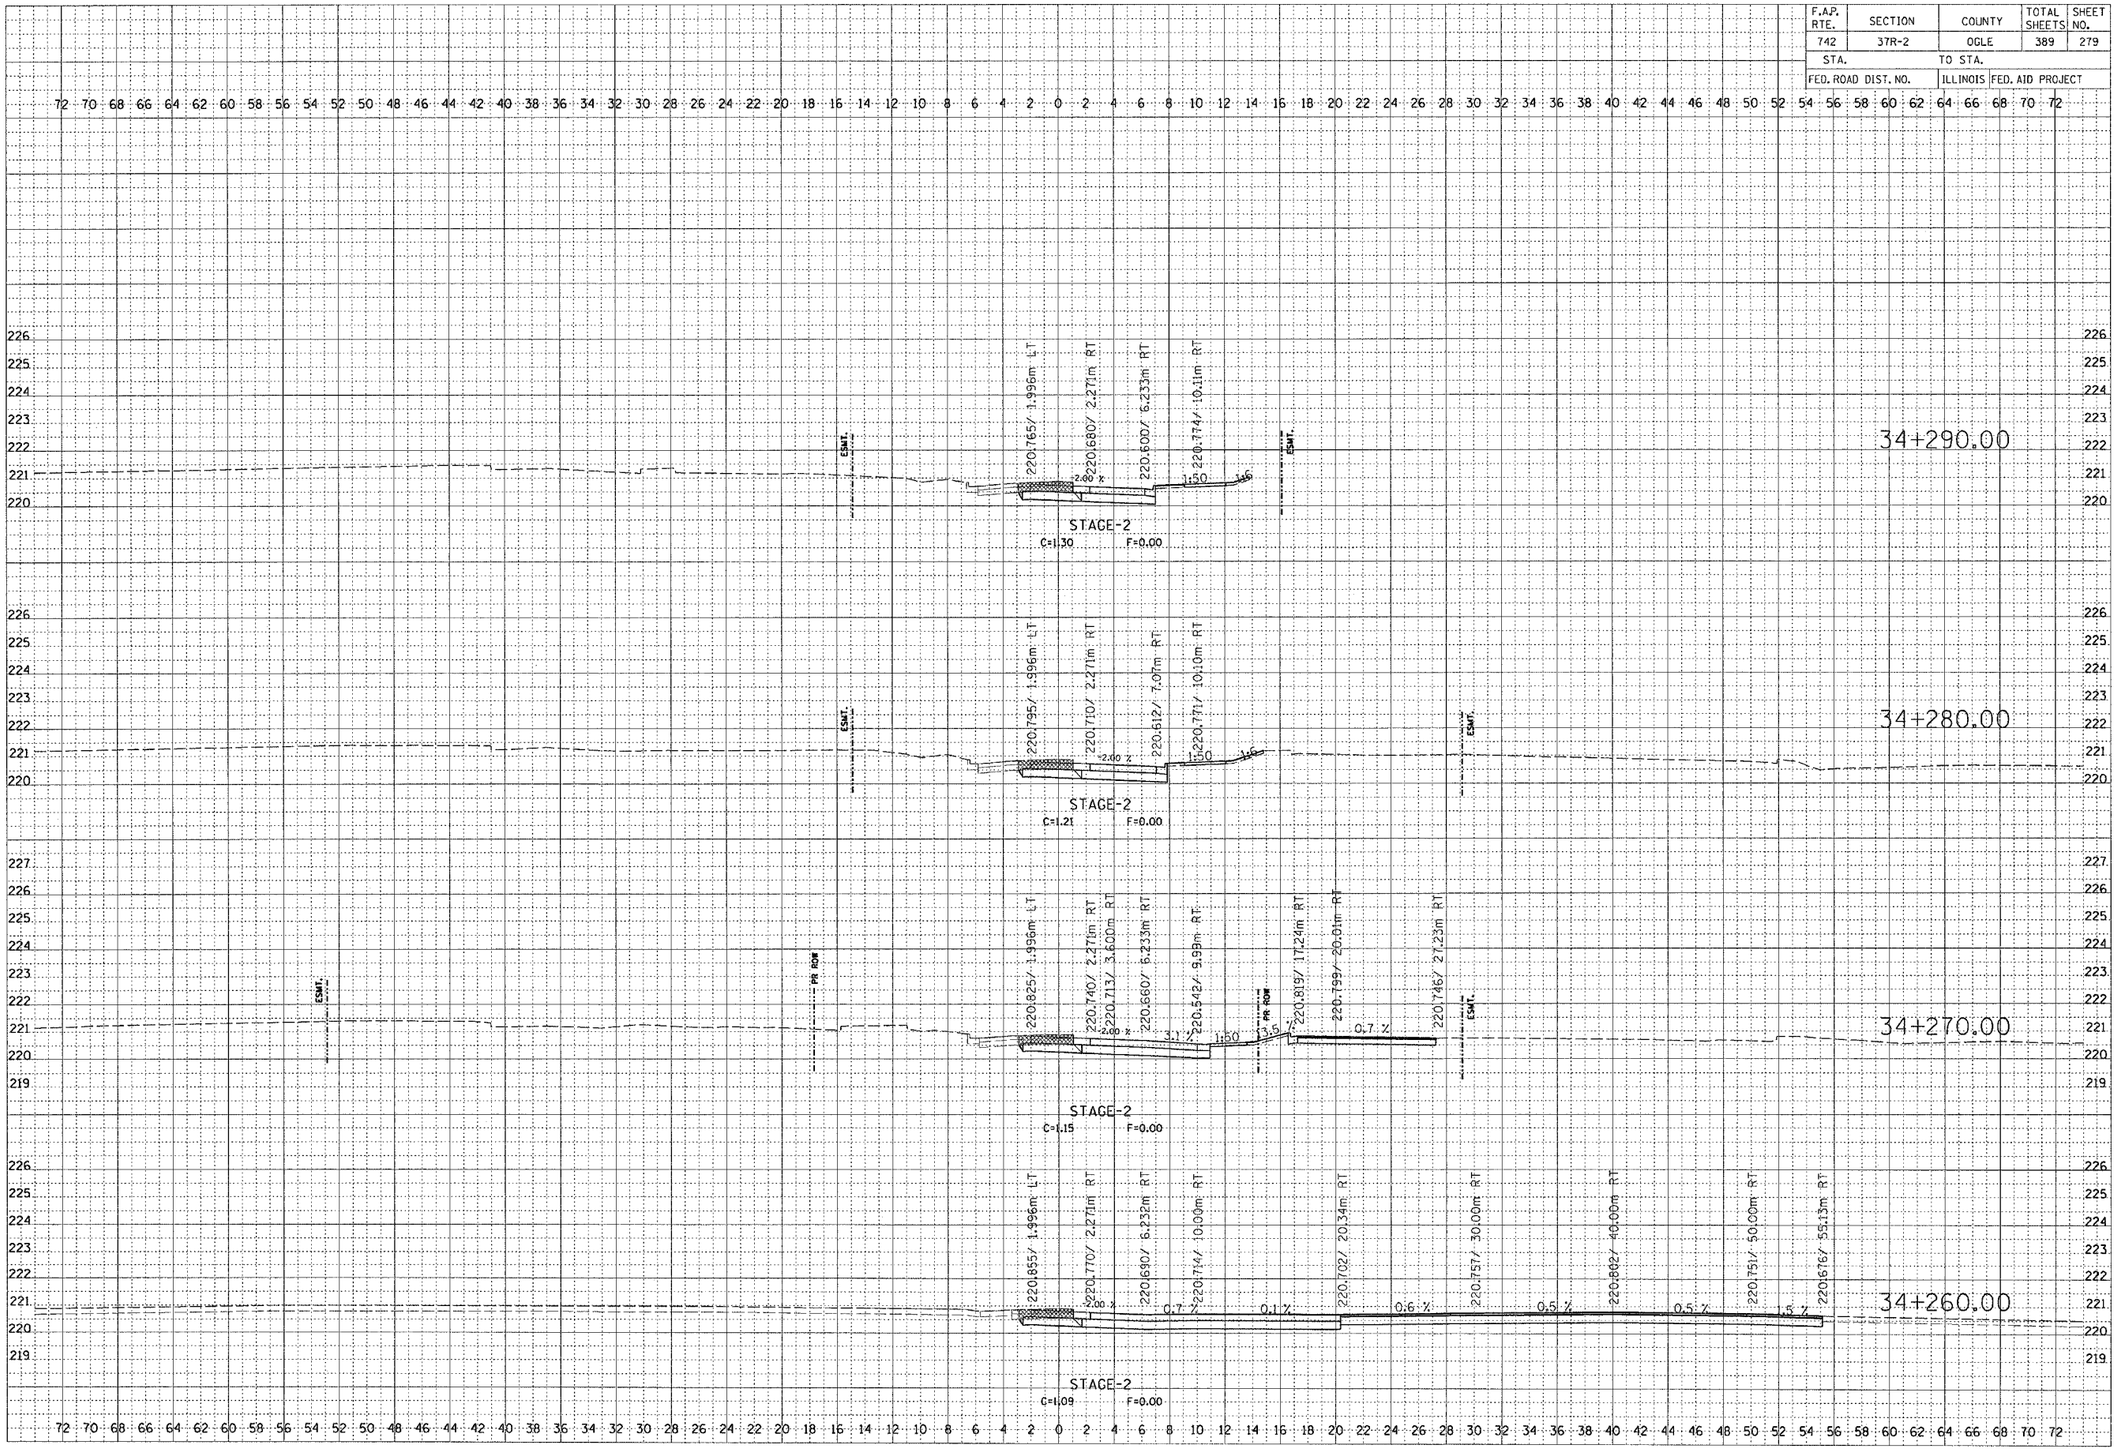

STAGE 2