10/27/2004

F.A.P RTE.	SECTION	COUNTY	TOTAL SHEETS	SHEET NO.
332	(24BR-1)BR	CLARK	50	14
STA. 599+00.00		TO STA. 600+50.00		
FED. ROAD DIST. NO.	ILLINOIS	FED. AID PROJECT		

CONTRACT NO. 70218

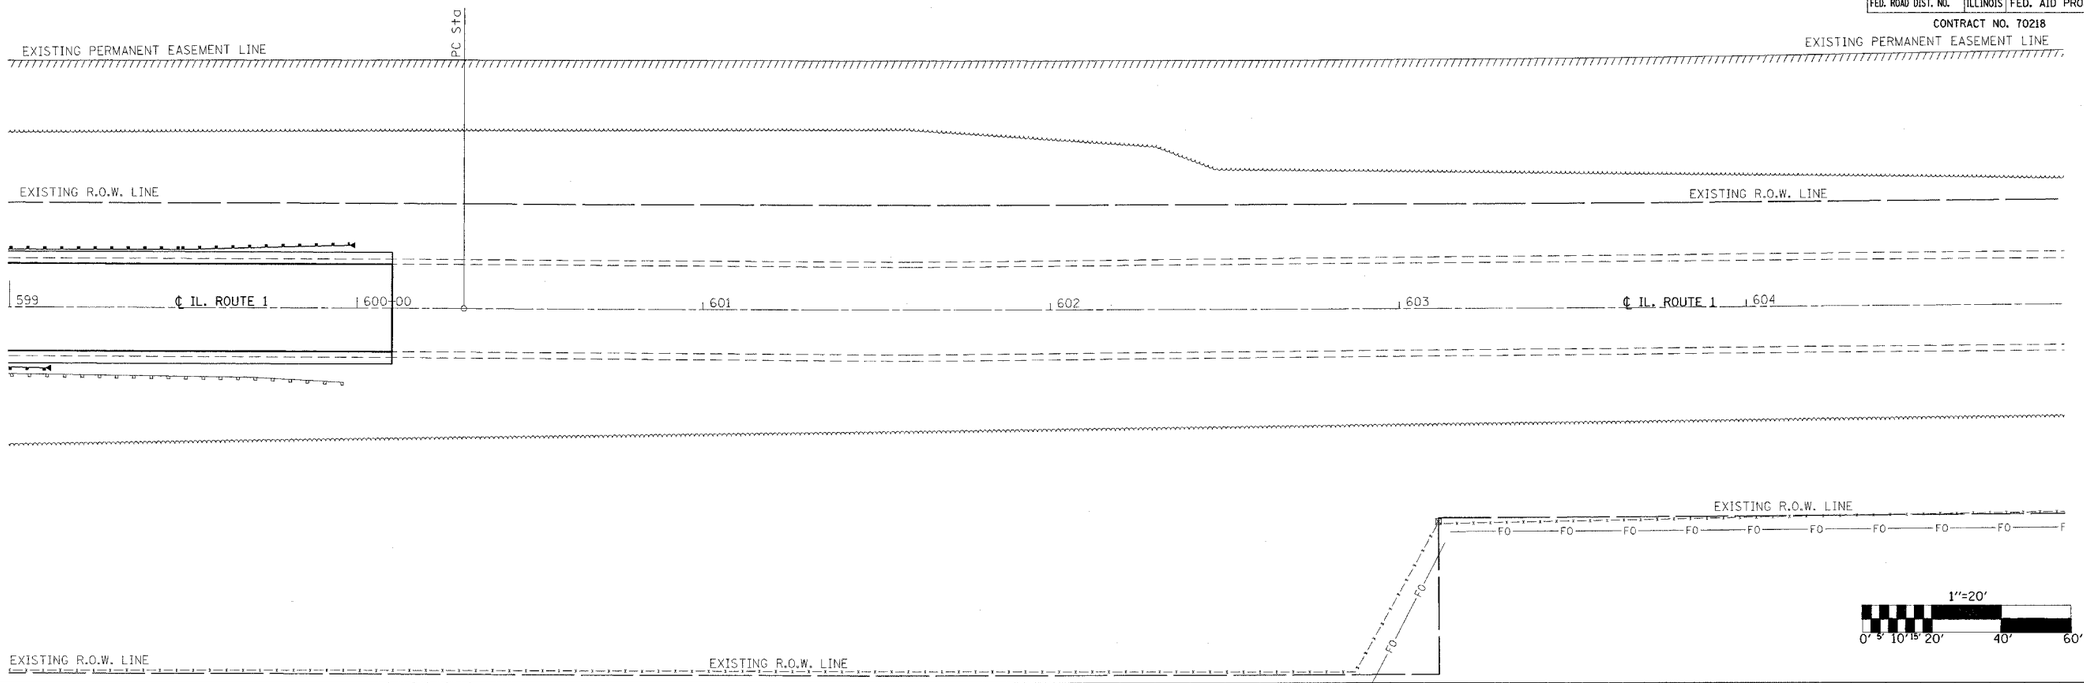

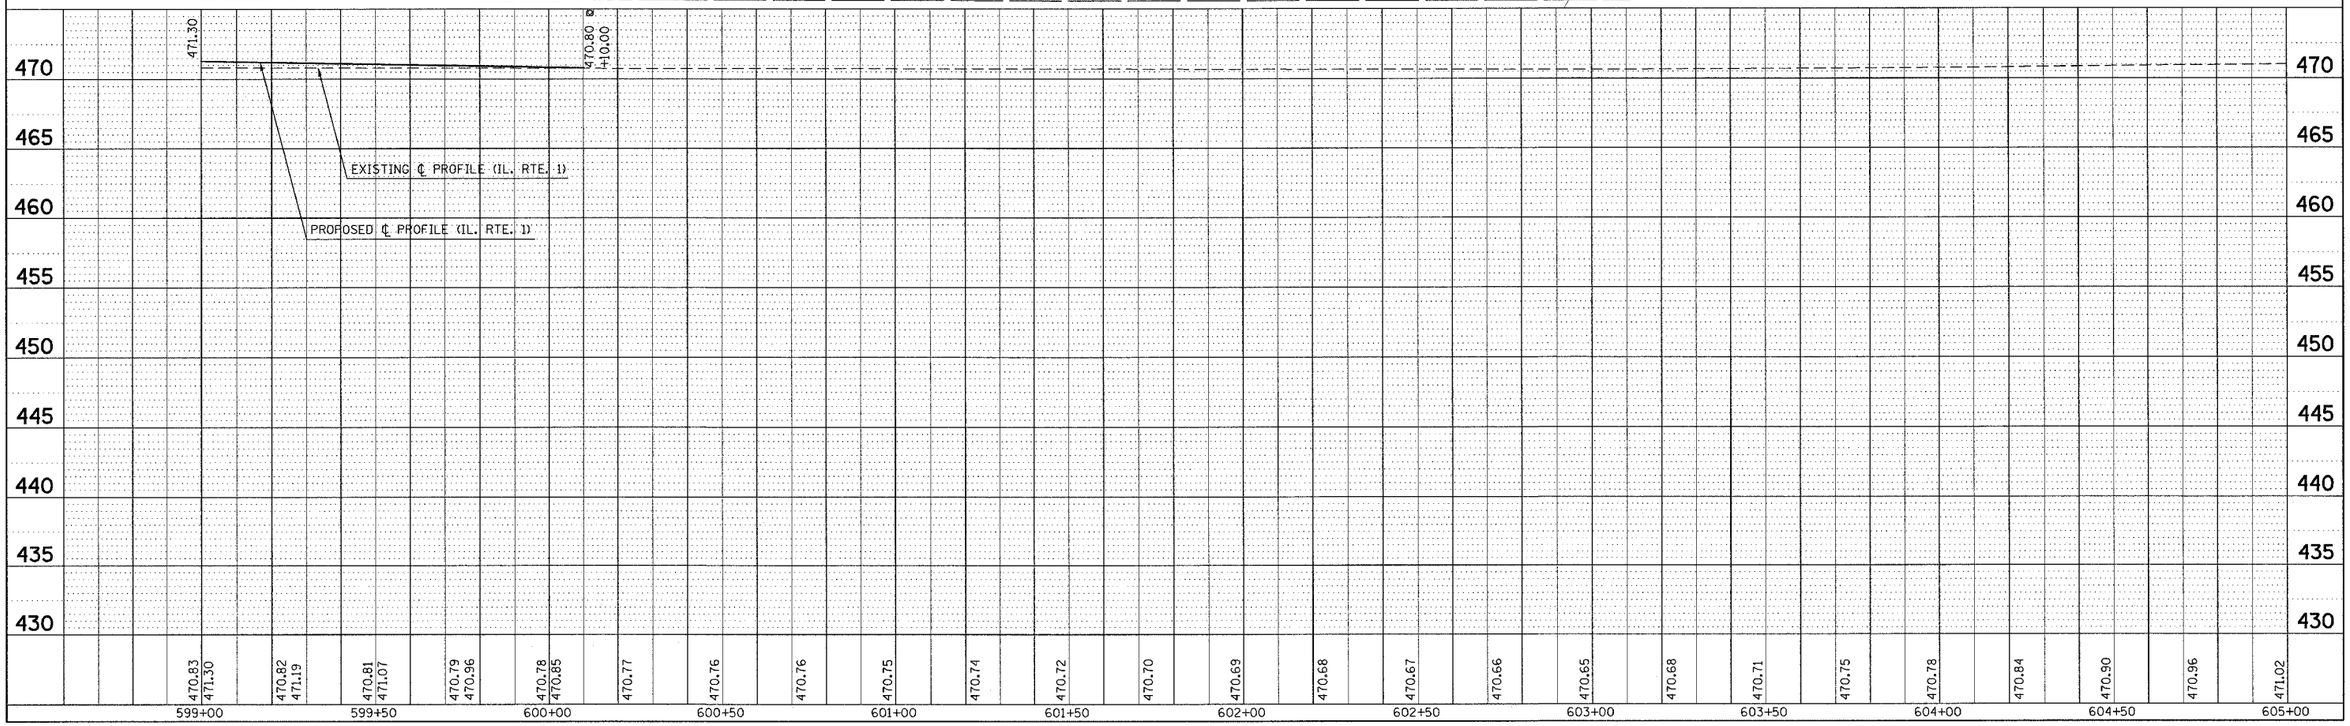

PLAN

NOTE BOOK	NO.	BY	DATE

SURVEYED
PLOTTED
ALIGNMENT CHECKED
RE-X-SECTIONED
CADD FILE NAME

PROFILE

NOTE BOOK	NO.	BY	DATE

SURVEYED
PLOTTED
GRADES CHECKED
RE-X-SECTIONED
STRUCTURE NO(S)ITAMS CHKD

c:\projects\d501702\structures.dgn