10/27/2004

F.A.P RTE.	SECTION	COUNTY	TOTAL SHEETS	SHEET NO.
332	(24BR-1)BR	CLARK	50	41
STA. 592+00.00	TO STA.			
FED. ROAD DIST. NO.	ILLINOIS	FED. AID PROJECT		

CONTRACT NO. 70218

ORIGINAL SURVEY
NOTE BOOK
NO.
PLOTTED
PLOTTED
TEMPLATE
AREAS
AREAS CHECKED
BY
DATE

FINAL SURVEY
NOTE BOOK
NO.
SURVEYED
PLOTTED
TEMPLATE
AREAS
AREAS CHECKED
BY
DATE

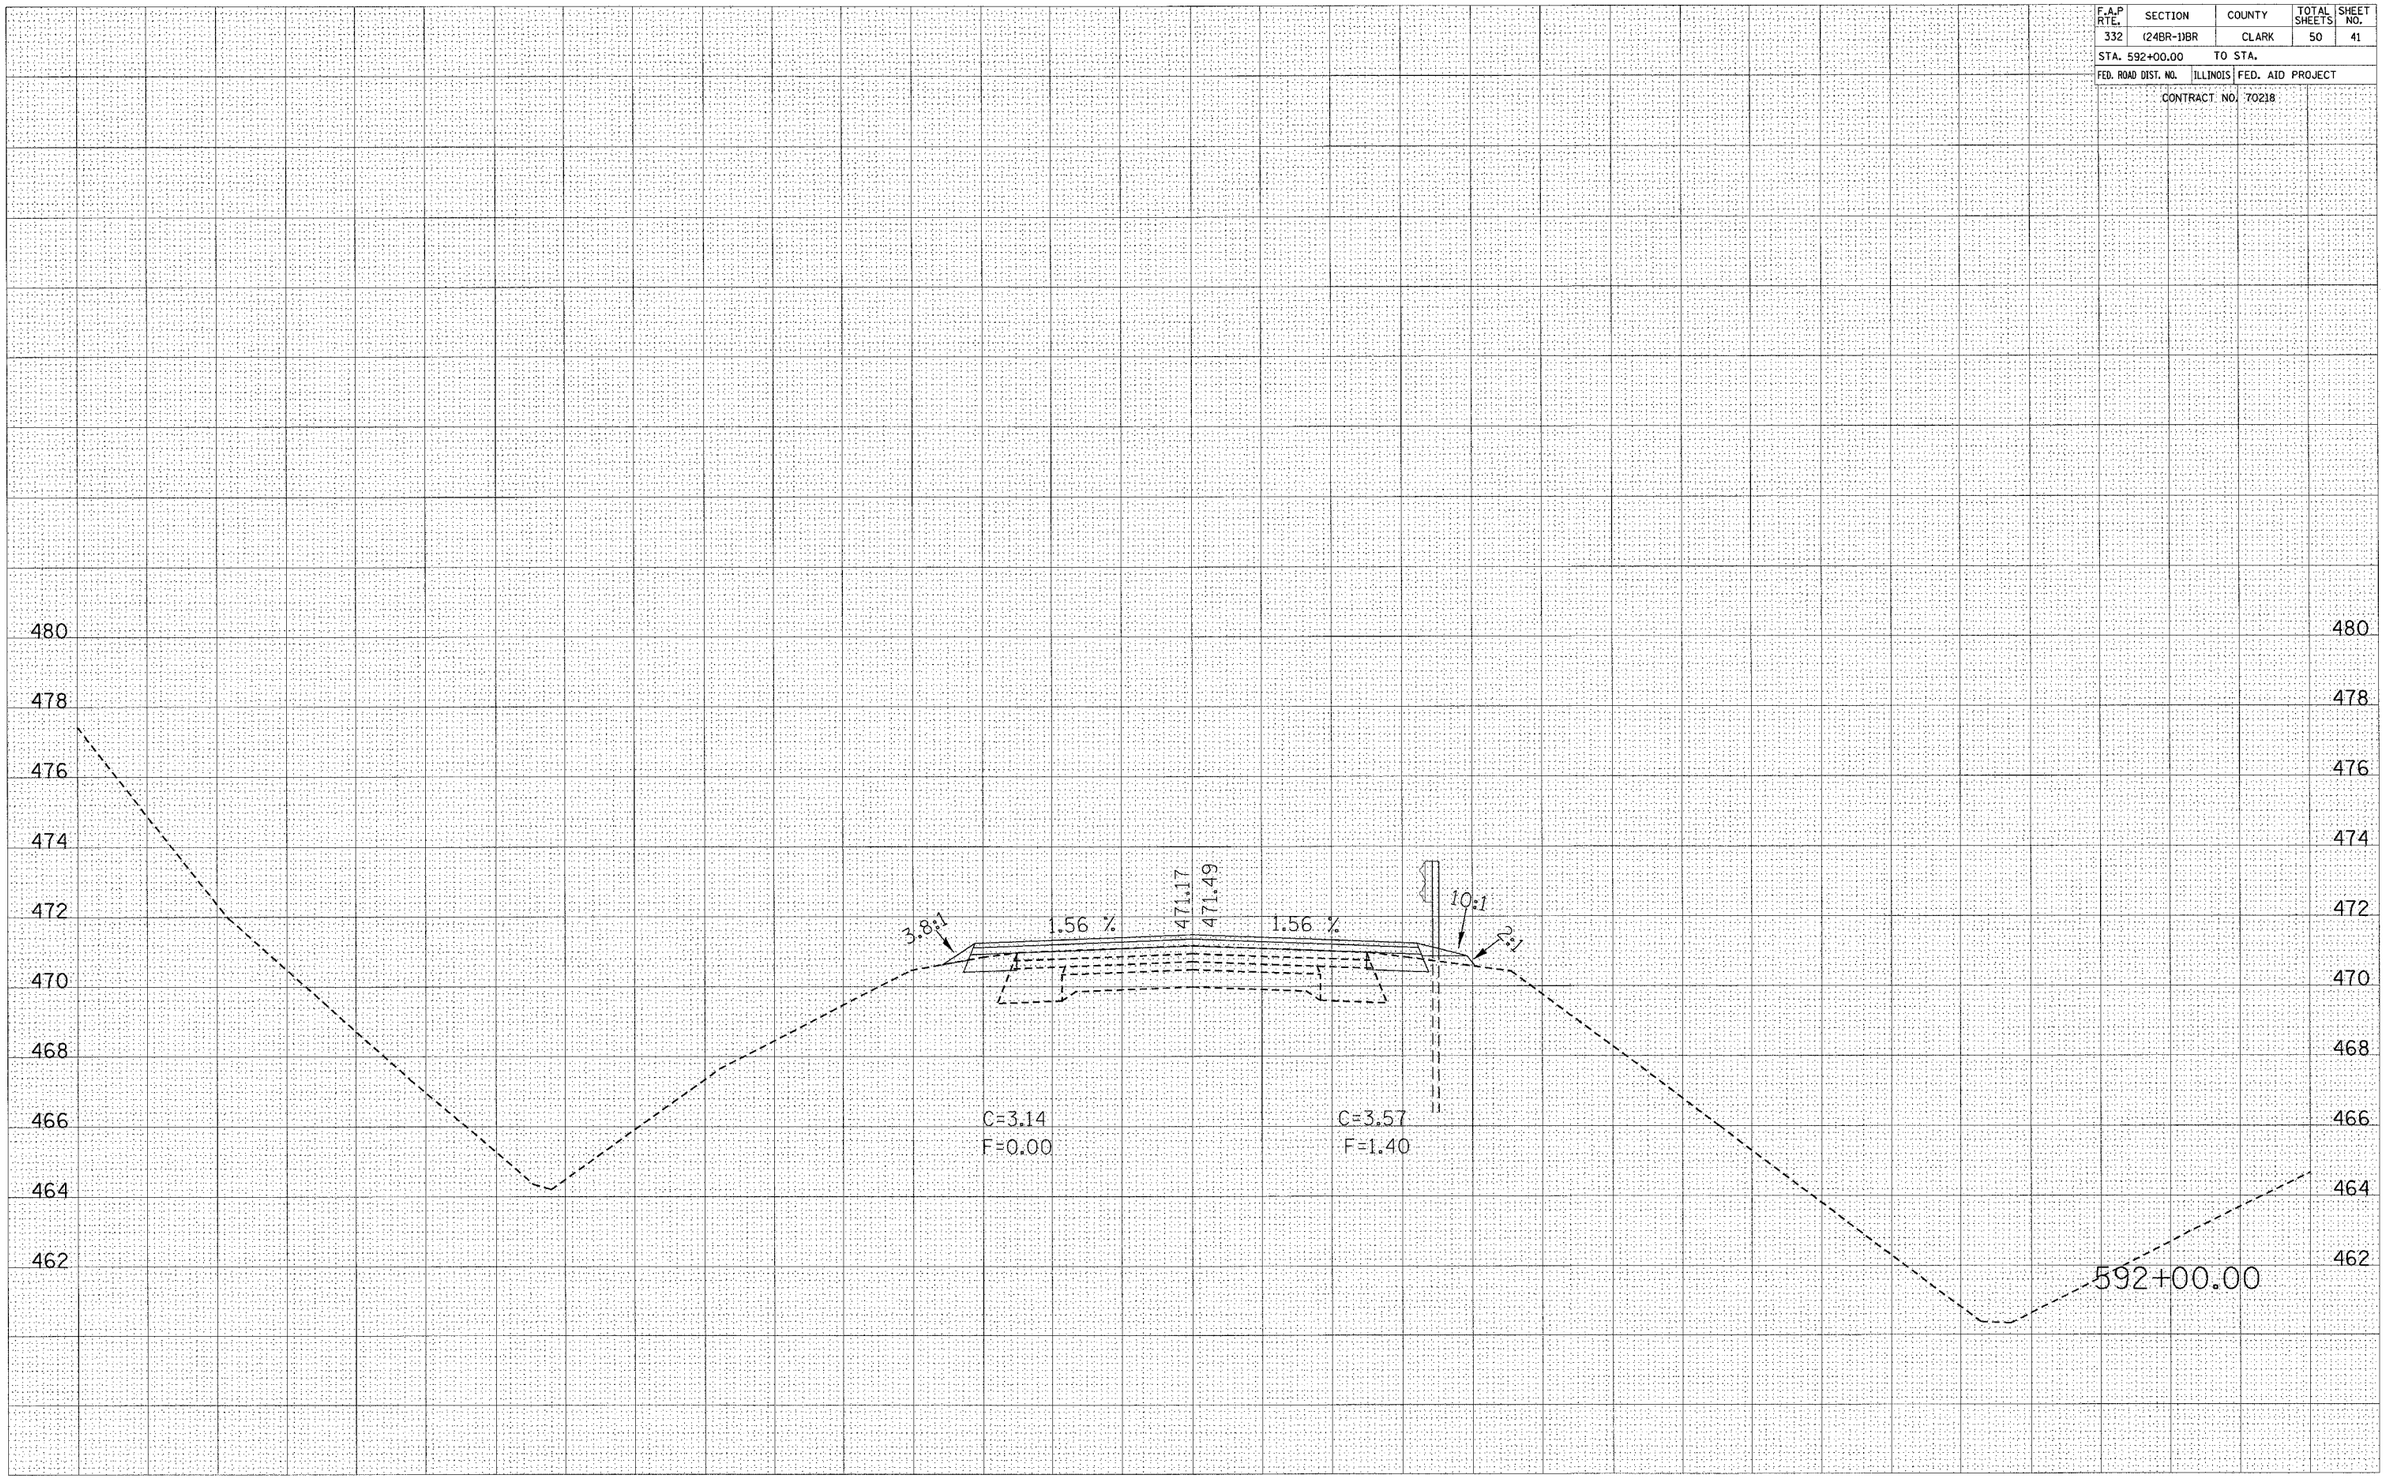

c:\projects\d5017\02\illxs.dgn

SEC (24BR-1)BR MILL CREEK OVER IL-1 CLARK CO.