10/27/2004

F.A.P RTE.	SECTION	COUNTY	TOTAL SHEETS	SHEET NO.
332	(24BR-1)BR	CLARK	50	48
STA. 598+00.00		TO STA.		
FED. ROAD DIST. NO.	ILLINOIS	FED. AID PROJECT		

CONTRACT NO. 70218

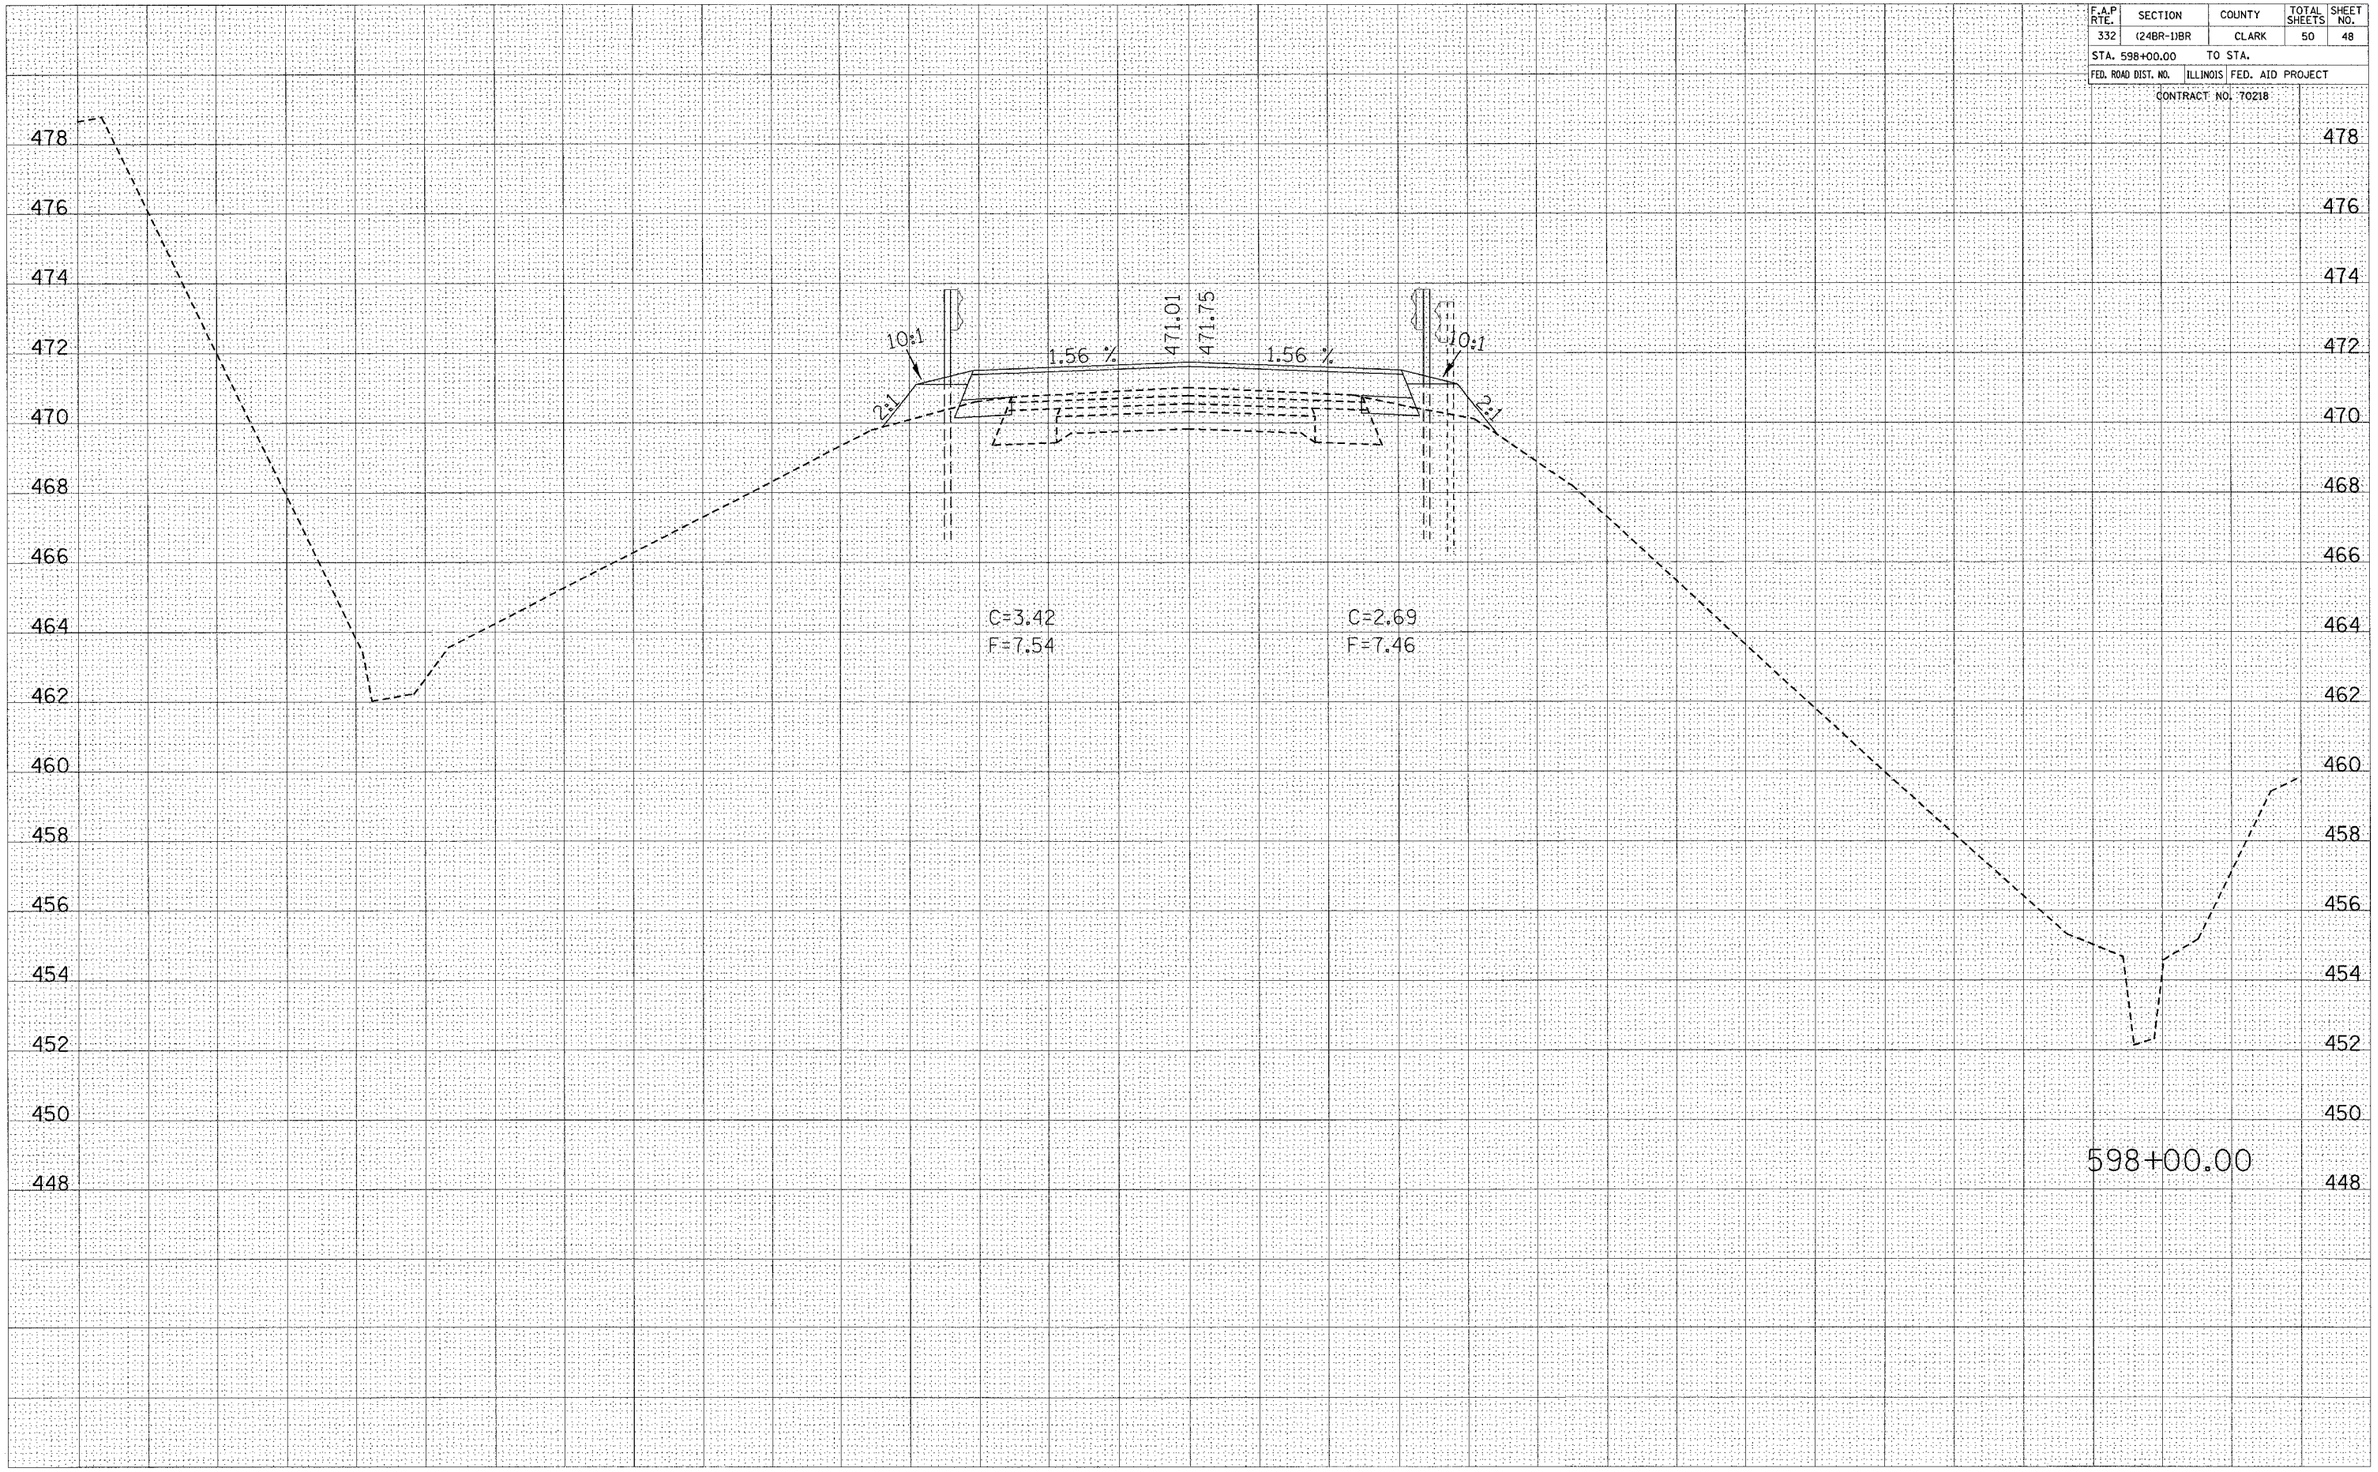

FINAL SURVEY NOTE BOOK NO.
SURVEYED
PLOTTED
TEMPLATE
AREAS
AREAS CHECKED
BY
DATE

ORIGINAL SURVEY NOTE BOOK NO.
SURVEYED
PLOTTED
TEMPLATE
AREAS
AREAS CHECKED
BY
DATE

c:\projects\d501702\llixs.dgn

SEC (24BR-1)BR MILL CREEK OVER IL-1 CLARK CO.