70355

F.A.P. RTE.	SECTION	COUNTY	TOTAL SHEETS	SHEET NO.
836	(119BR)BR	CHAMPAIGN	43	42
STA. 1017+00	TO STA.1017+00			
FED. ROAD DIST. NO.	ILLINOIS	FED. AID PROJECT		

FINAL SURVEY — NOTE BOOK — NO. — SURVEYED — PLOTTED — TEMPLATE — AREAS — AREAS CHECKED — BY — DATE
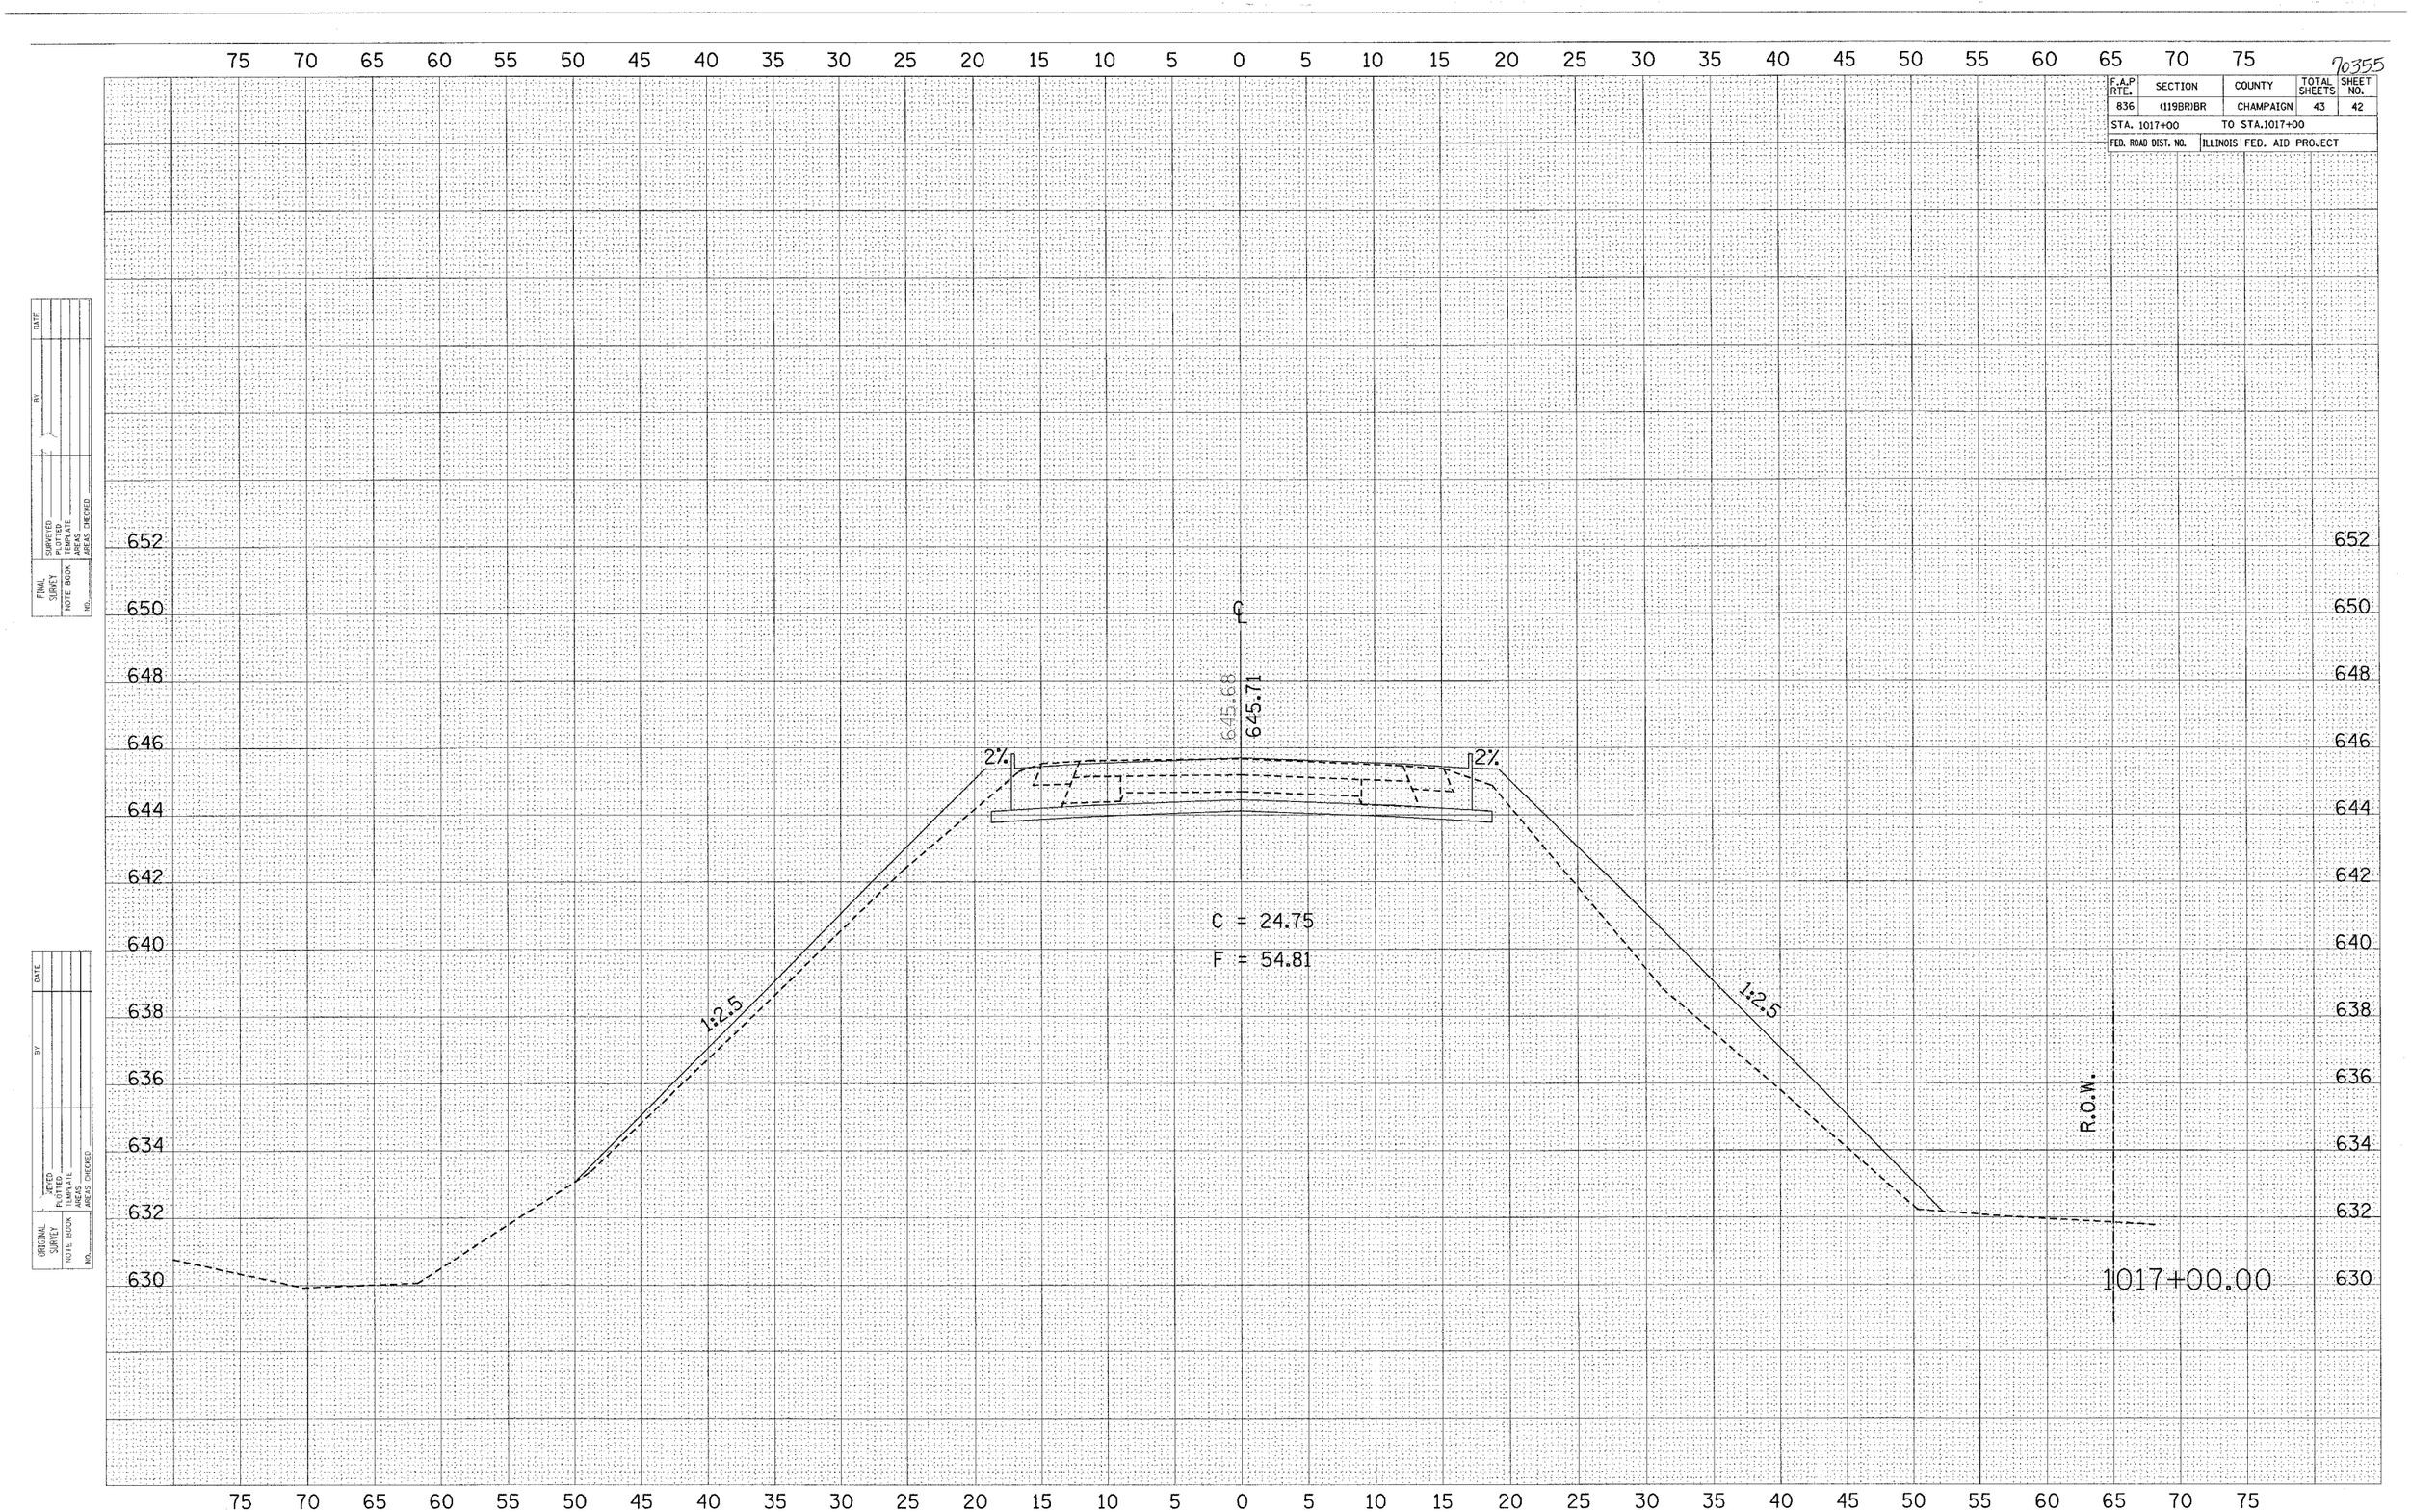
ORIGINAL SURVEY — NOTE BOOK — NO. — SKETCHED — PLOTTED — TEMPLATE — AREAS — AREAS CHECKED — BY — DATE