9/21/2004

F.A. RTE.	SECTION	COUNTY	TOTAL SHEETS	SHEET NO.
*	**	CHAMPAIGN	25	17

* I-74 & I-57
** D-5 BRIDGE PAINTING 2005-1
CONTRACT NO. 70451

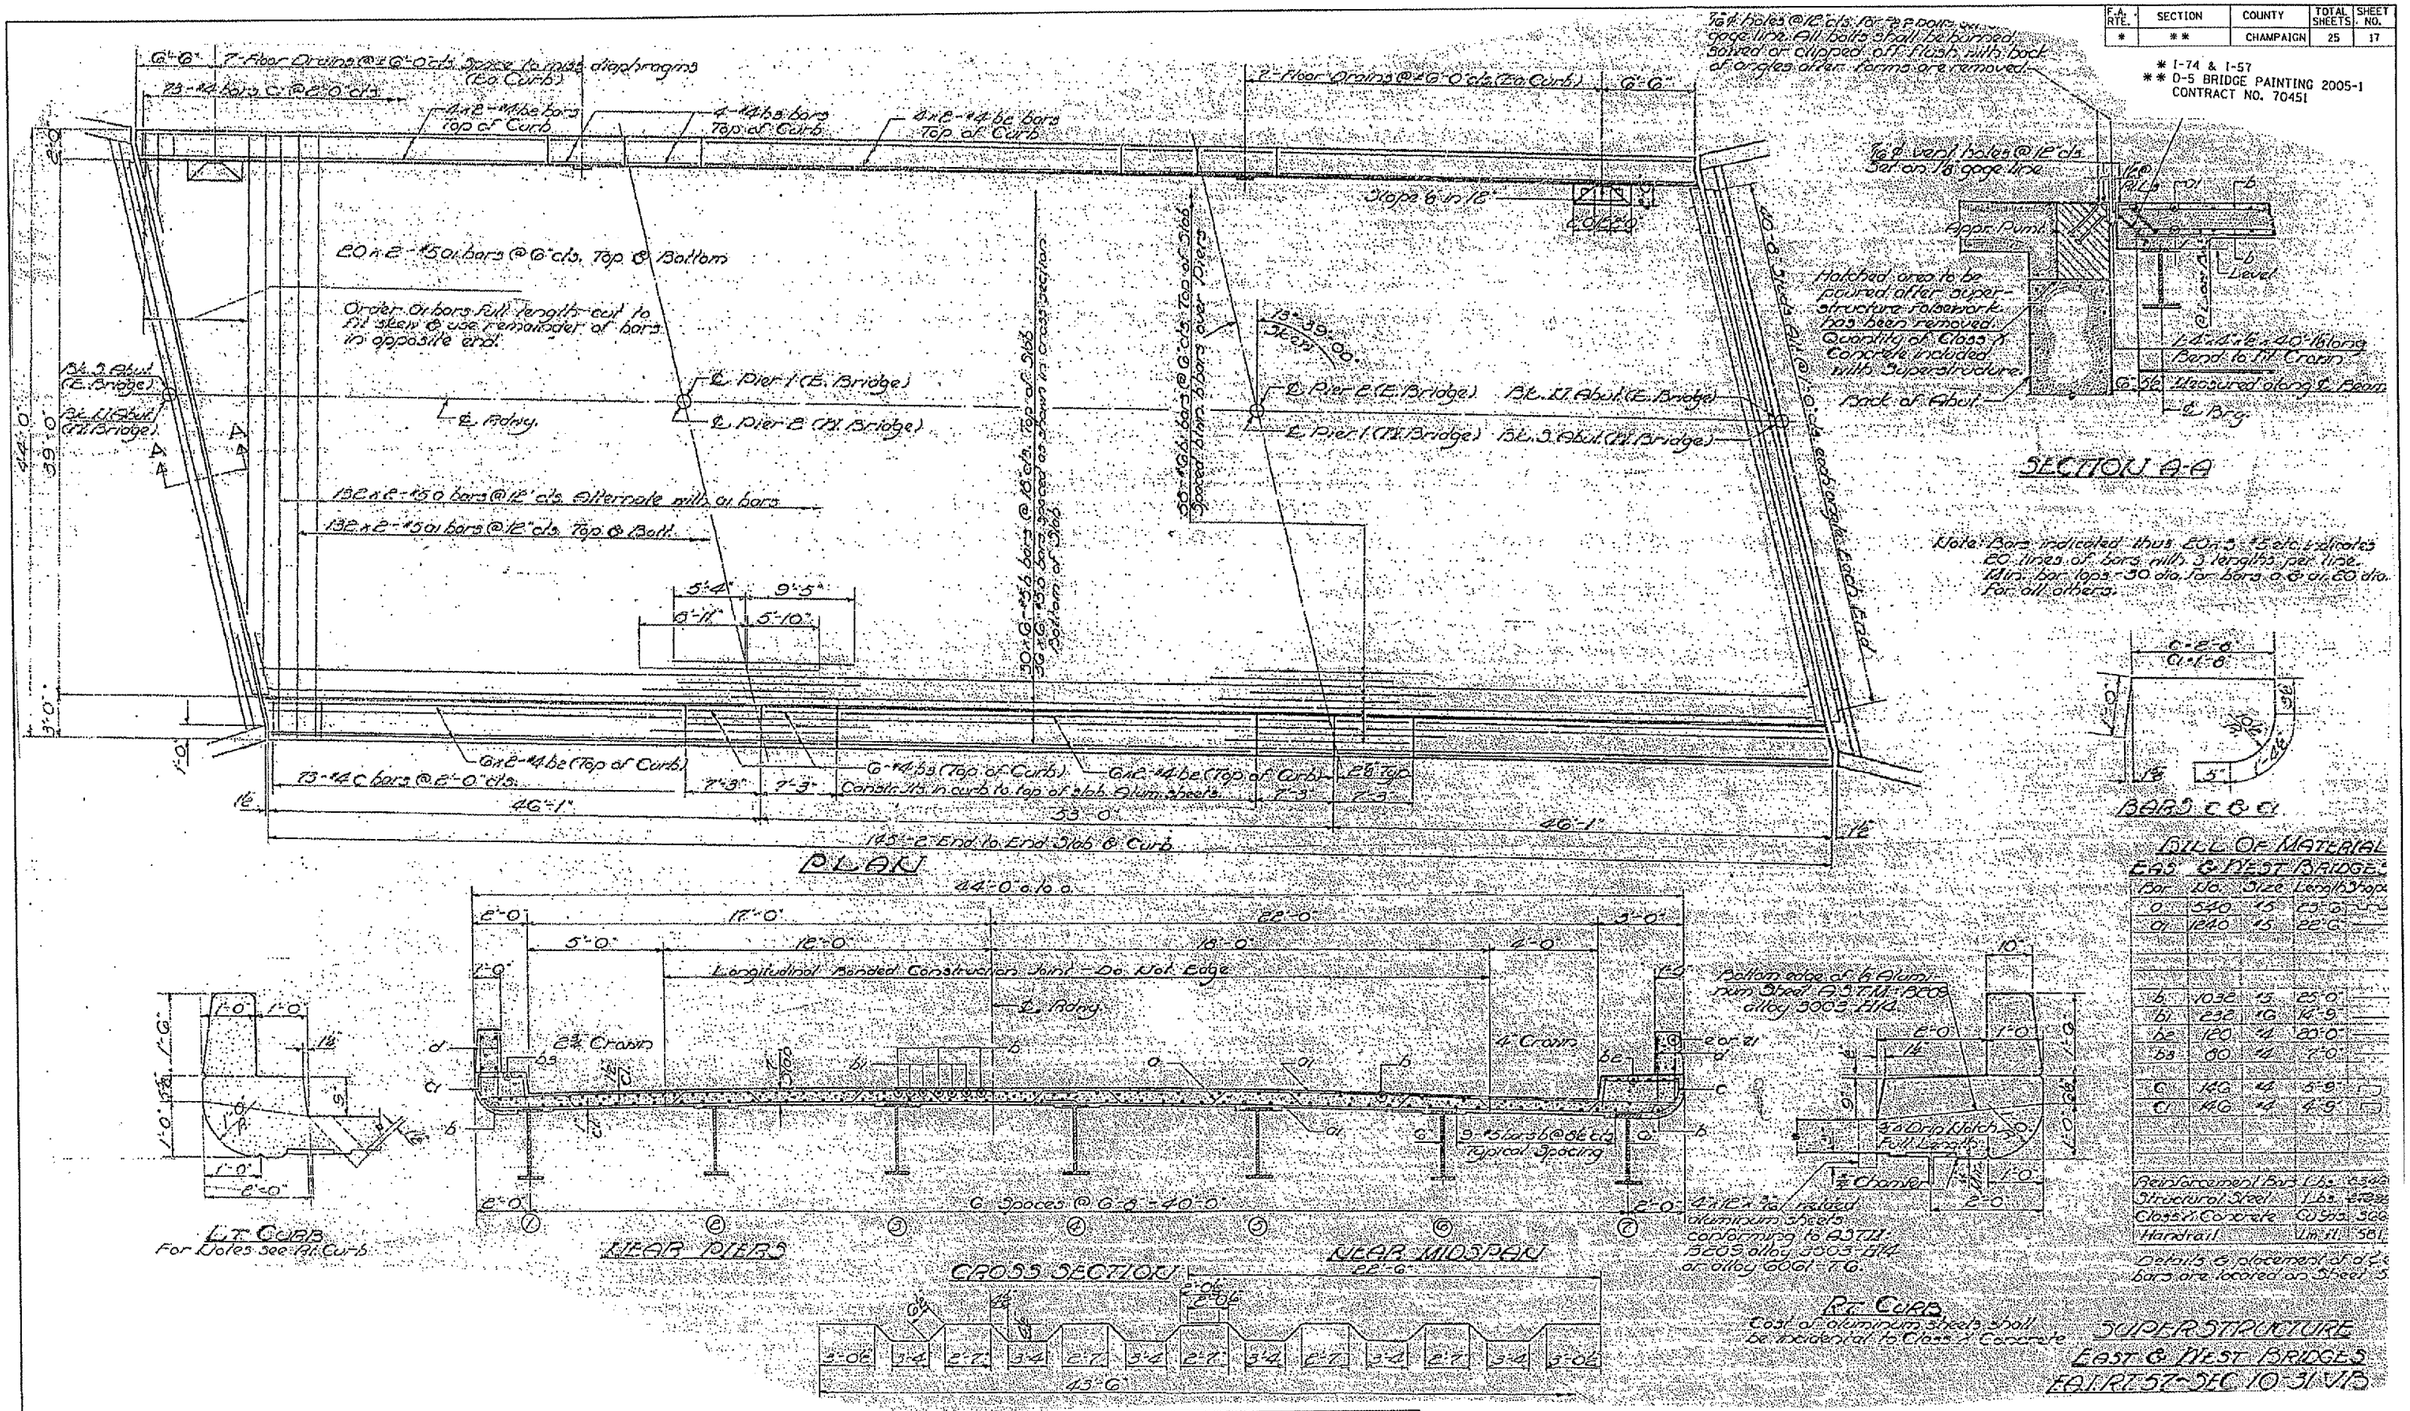

FOR INFORMATION ONLY