FAP ROUTE	SECTION	COUNTY	TOTAL SHEETS	SHEET NO
586	60R-2,37R-1	MADISON	502	47
STA. 506+00	TO STA. 512+00			
CONTRACT NO: 76301				

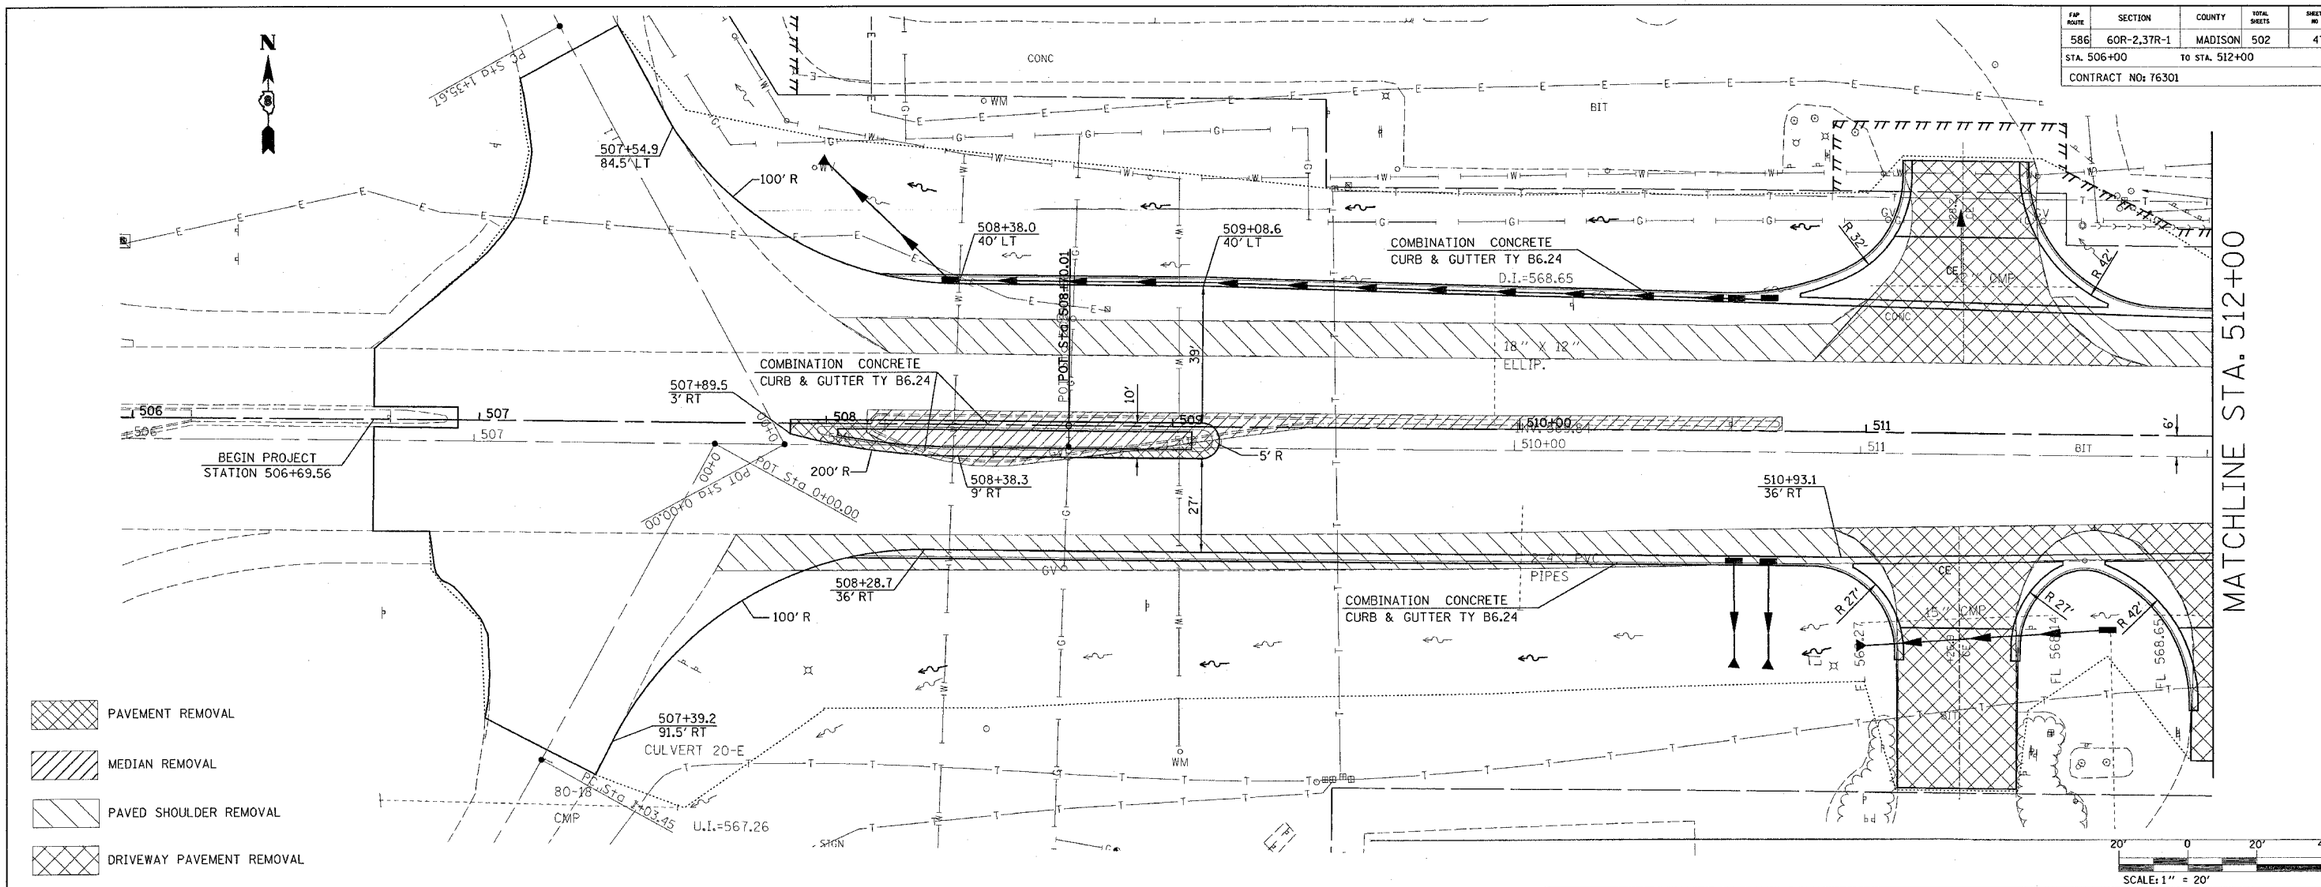

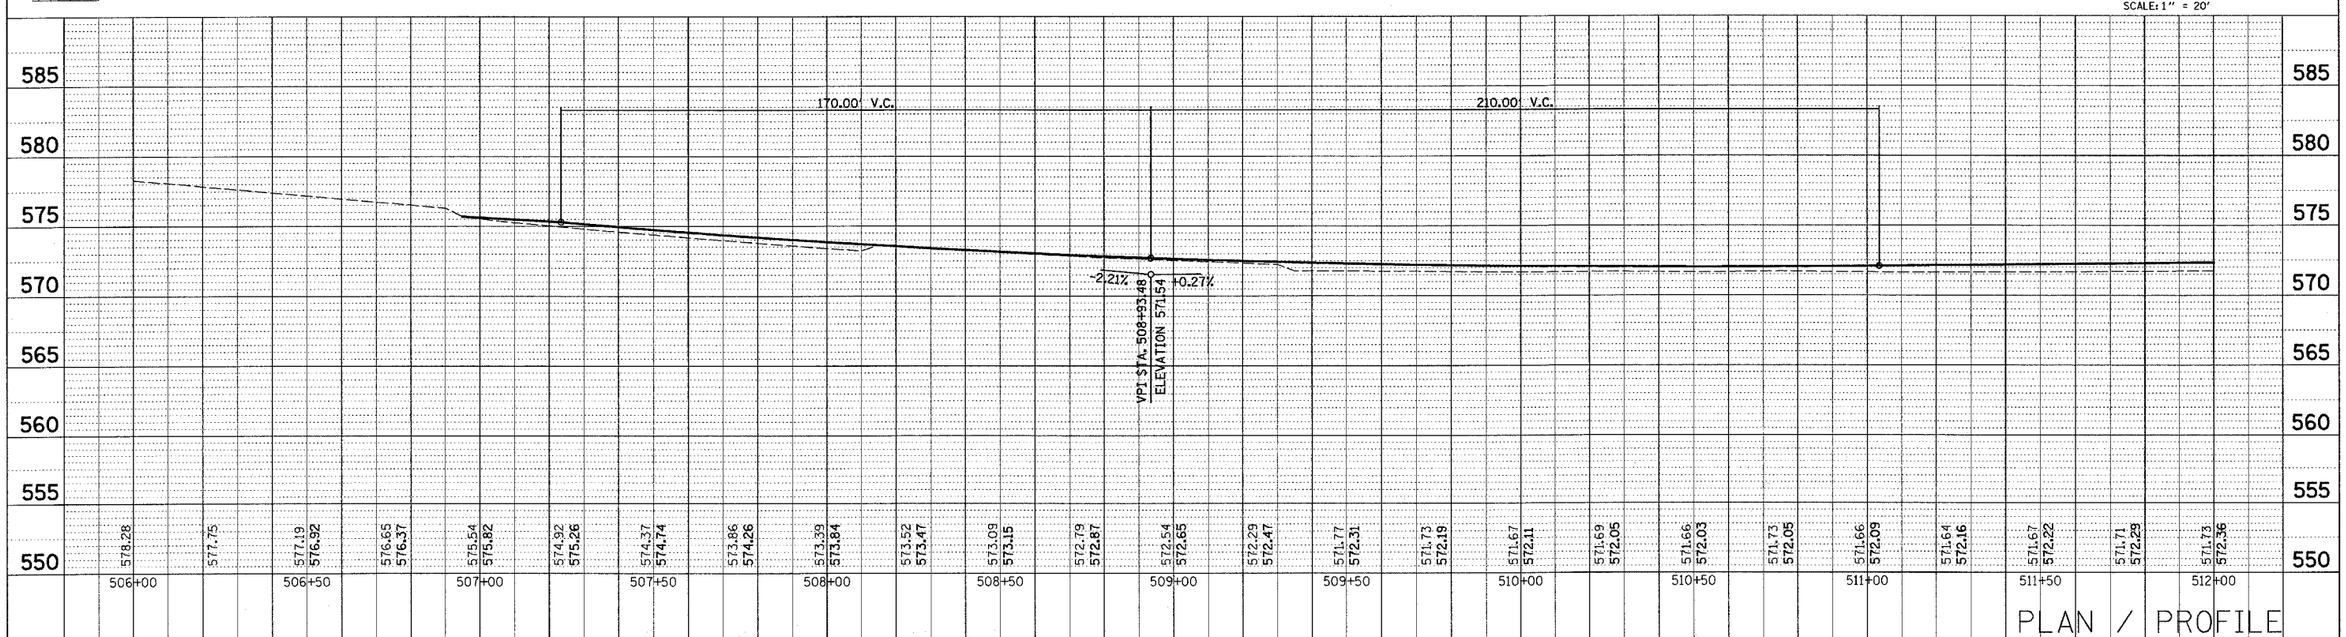

PLAN / PROFILE

PLOT DATE: Thursday December 02, 2004 @ 1:19:11 PM